


○ CREATIVE ARCHITECTURE LIMITED
■ THIS DRAWING IS THE SUBJECT OF COPYRIGHT WHICH VESTS IN CREATIVE ARCHITECTURE LIMITED. IT IS AN INFRINGEMENT OF COPYRIGHT TO REPRODUCE THIS DRAWING, BY WHATEVER MEANS, INCLUDING ELECTRONIC, WITHOUT THE EXPRESS WRITTEN CONSENT OF CREATIVE ARCHITECTURE LIMITED WHICH RESERVES ALL ITS RIGHTS

CREATIVE ARCHITECTURE LIMITED ASSERTS ITS RIGHTS TO BE IDENTIFIED AS THE AUTHOR OF THIS DESIGN

■ REPORT ERRORS & OMISSIONS TO ARCHITECT.
■ CHECK ALL DIMENSIONS ON SITE
■ DRAWING TO BE READ IN CONJUNCTION WITH THE HEALTH AND SAFETY PLAN AND ALL RELEVANT RISK ASSESSMENTS




East
1 : 100

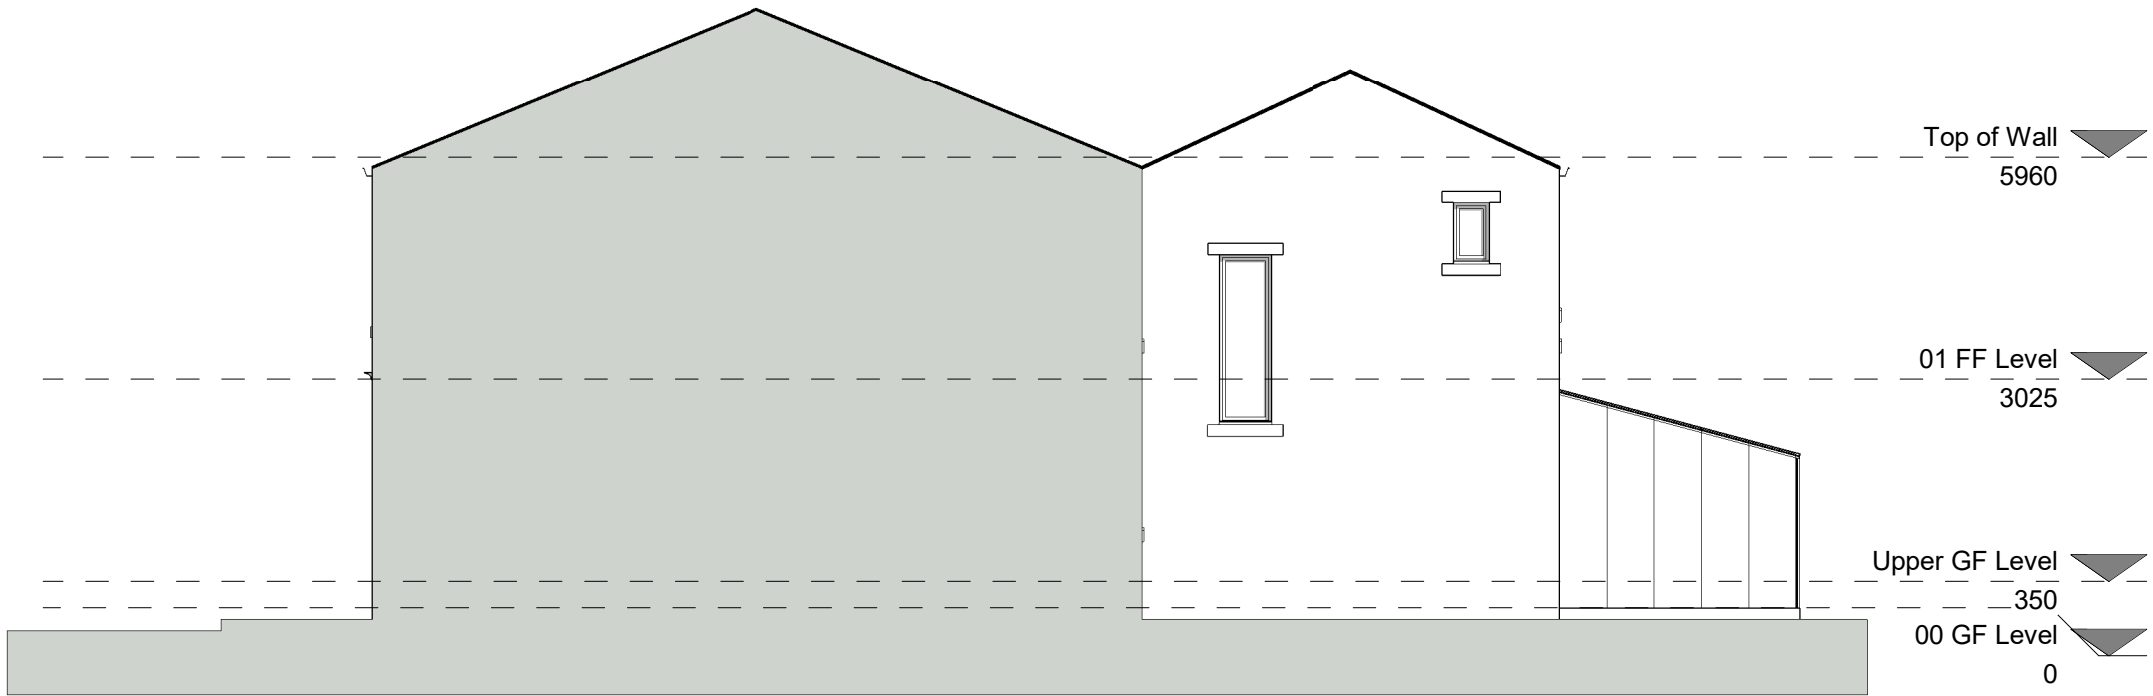

North
1 : 100



West
1 : 100

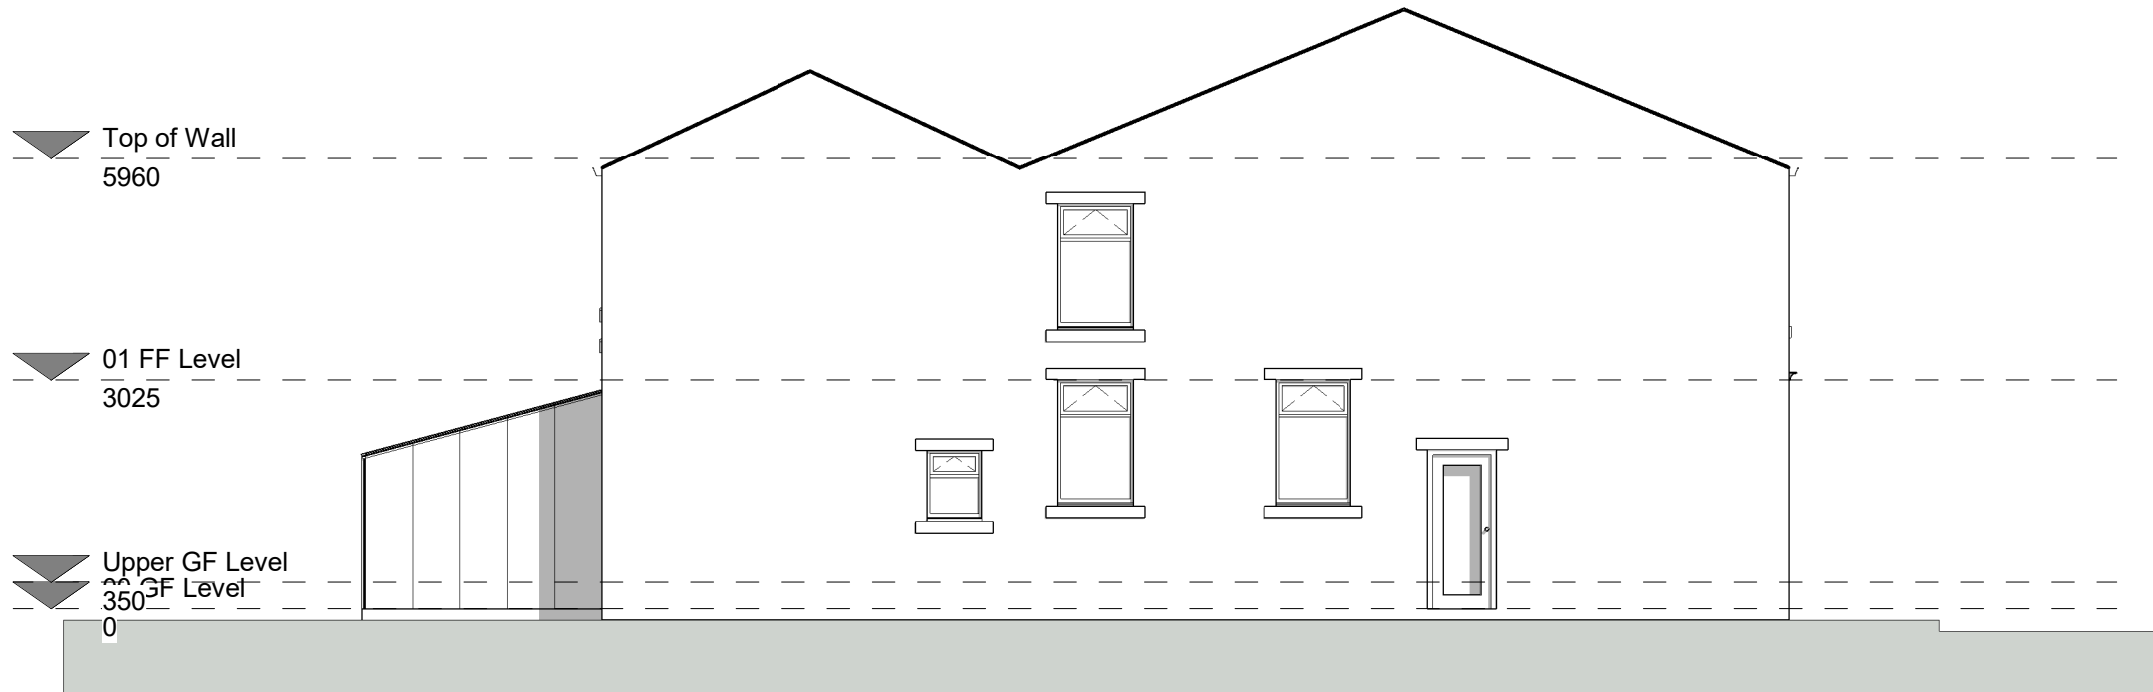

South
1 : 100

A 24.01.23 Ah Scale bar annotation removed CA

REV.	DATE	DRN.	CHKD.
------	------	------	-------

PROJECT 9-11 Norfolk Street, Glossop				
CLIENT Ms S Hulston				
DRAWING Existing Elevations				
SCALE 1 : 100	SHEET SIZE @ A2	DRAWN AH	CHECKED CA	DATE 14.12.22

CREATIVE ARCHITECTURE A: 1 The Long Stables, Rochdale Rd, Denshaw, OL3 5UE T: 07788 200 255 E: adam@creativearchitectureltd.co.uk W: www.creativearchitectureltd.co.uk		
JOB No 22-044	DRAWING No 1003	REVISION A
STATUS Planning		

