



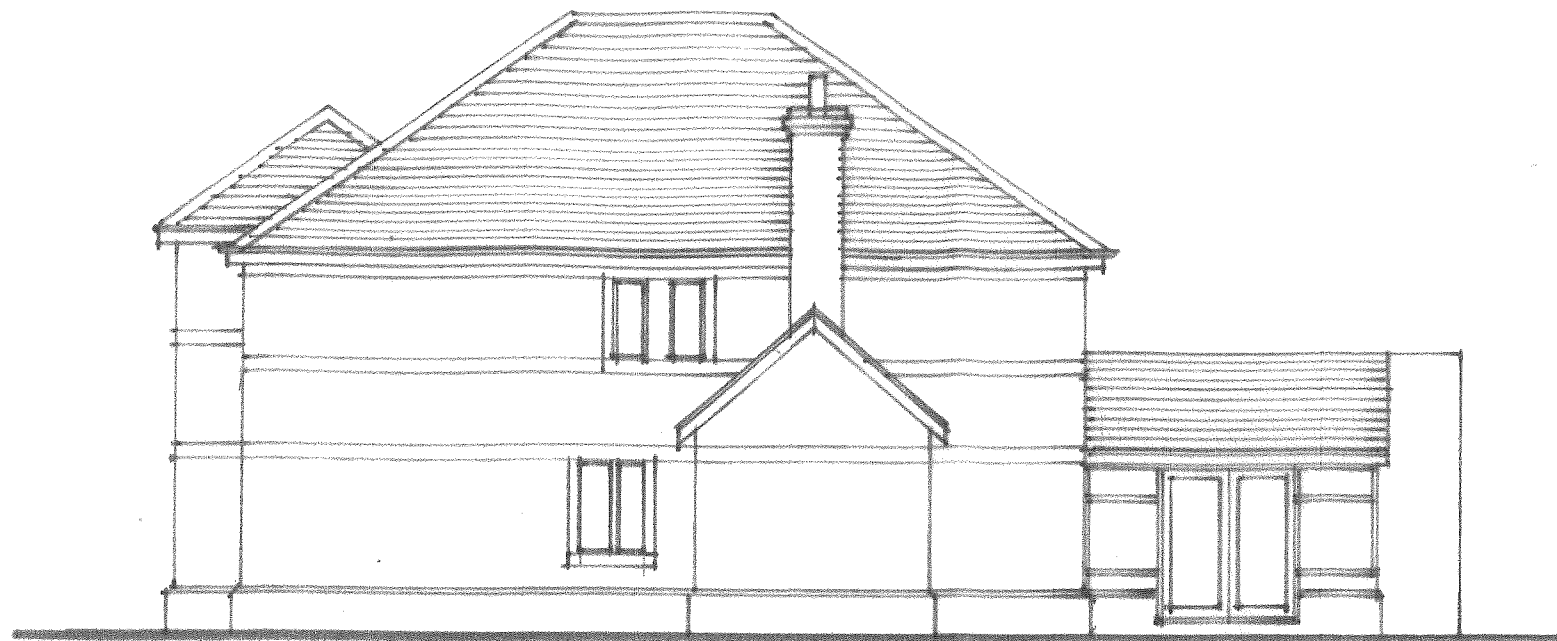

SIDE ELEVATION S.E.

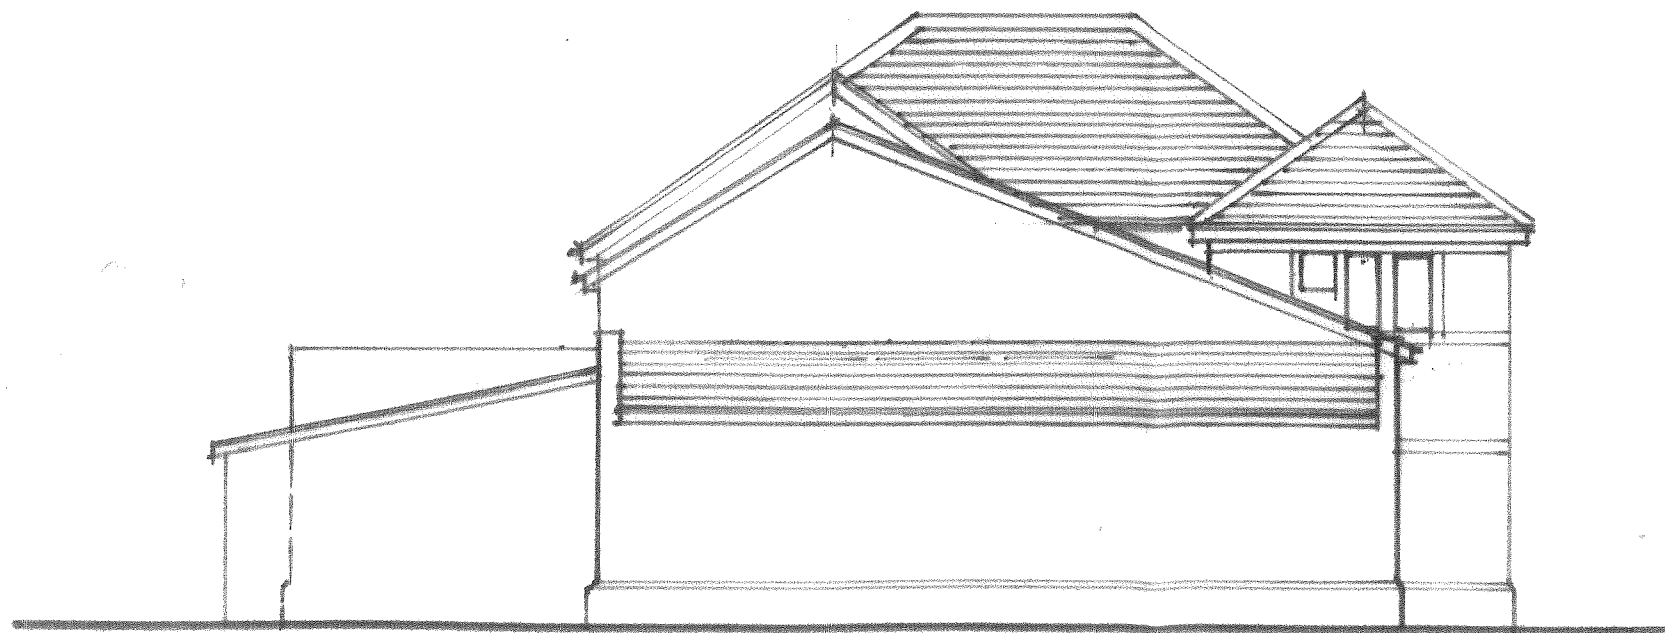

SIDE ELEVATION N.W.



SCALE METRES

CLIENT:	MR M. BUDGETT	
PROJECT:	1 THE MEADOWS DOVE HOLE	
TITLE:	EXISTING ELEVATIONS	
A P DESIGN ARCHITECTS AND PLANNING CONSULTANTS 4 KINDER VIEW, NEW MILLS, HIGH PEAK, SK22 4DB TEL: 01663 742169 MOB: 0781 461 2970		
SCALE:	DRAWING NO:	REV:
1:100	04	