


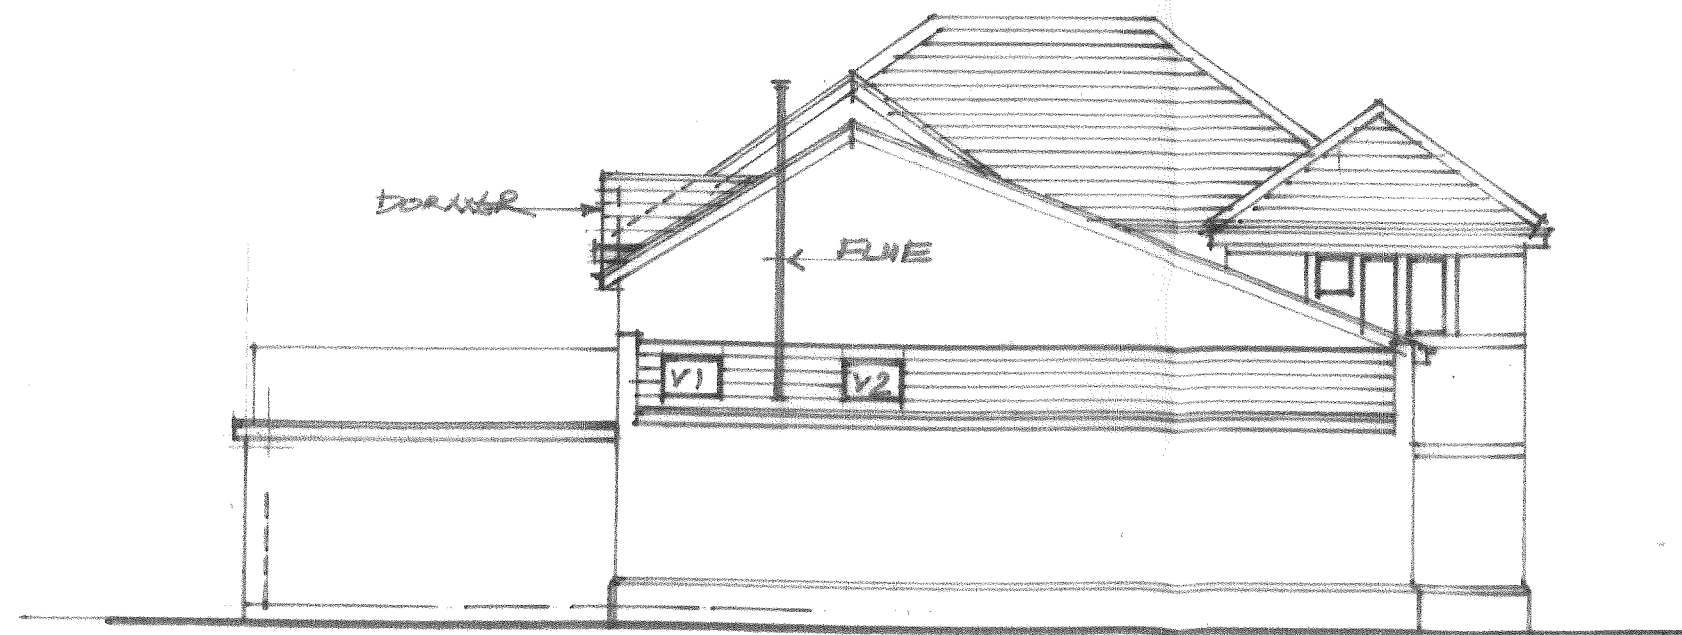

SIDE ELEVATION S.E.



SIDE ELEVATION N.W.

0 1 2 3 4 5

SCALE METRES

CLIENT: MR M. BUDGETT

PROJECT: 1 THE MEADOWS  
DOVE HOLES

TITLE: PROPOSED ELEVATIONS

A P DESIGN  
ARCHITECTS AND PLANNING CONSULTANTS  
4 KINDER VIEW, NEW MILLS, HIGH PEAK, SK22 4DB  
TEL: 01663 742169  
MOB: 0781 461 2970

SCALE: DRAWING NO: REV:

1:100

08

REV: