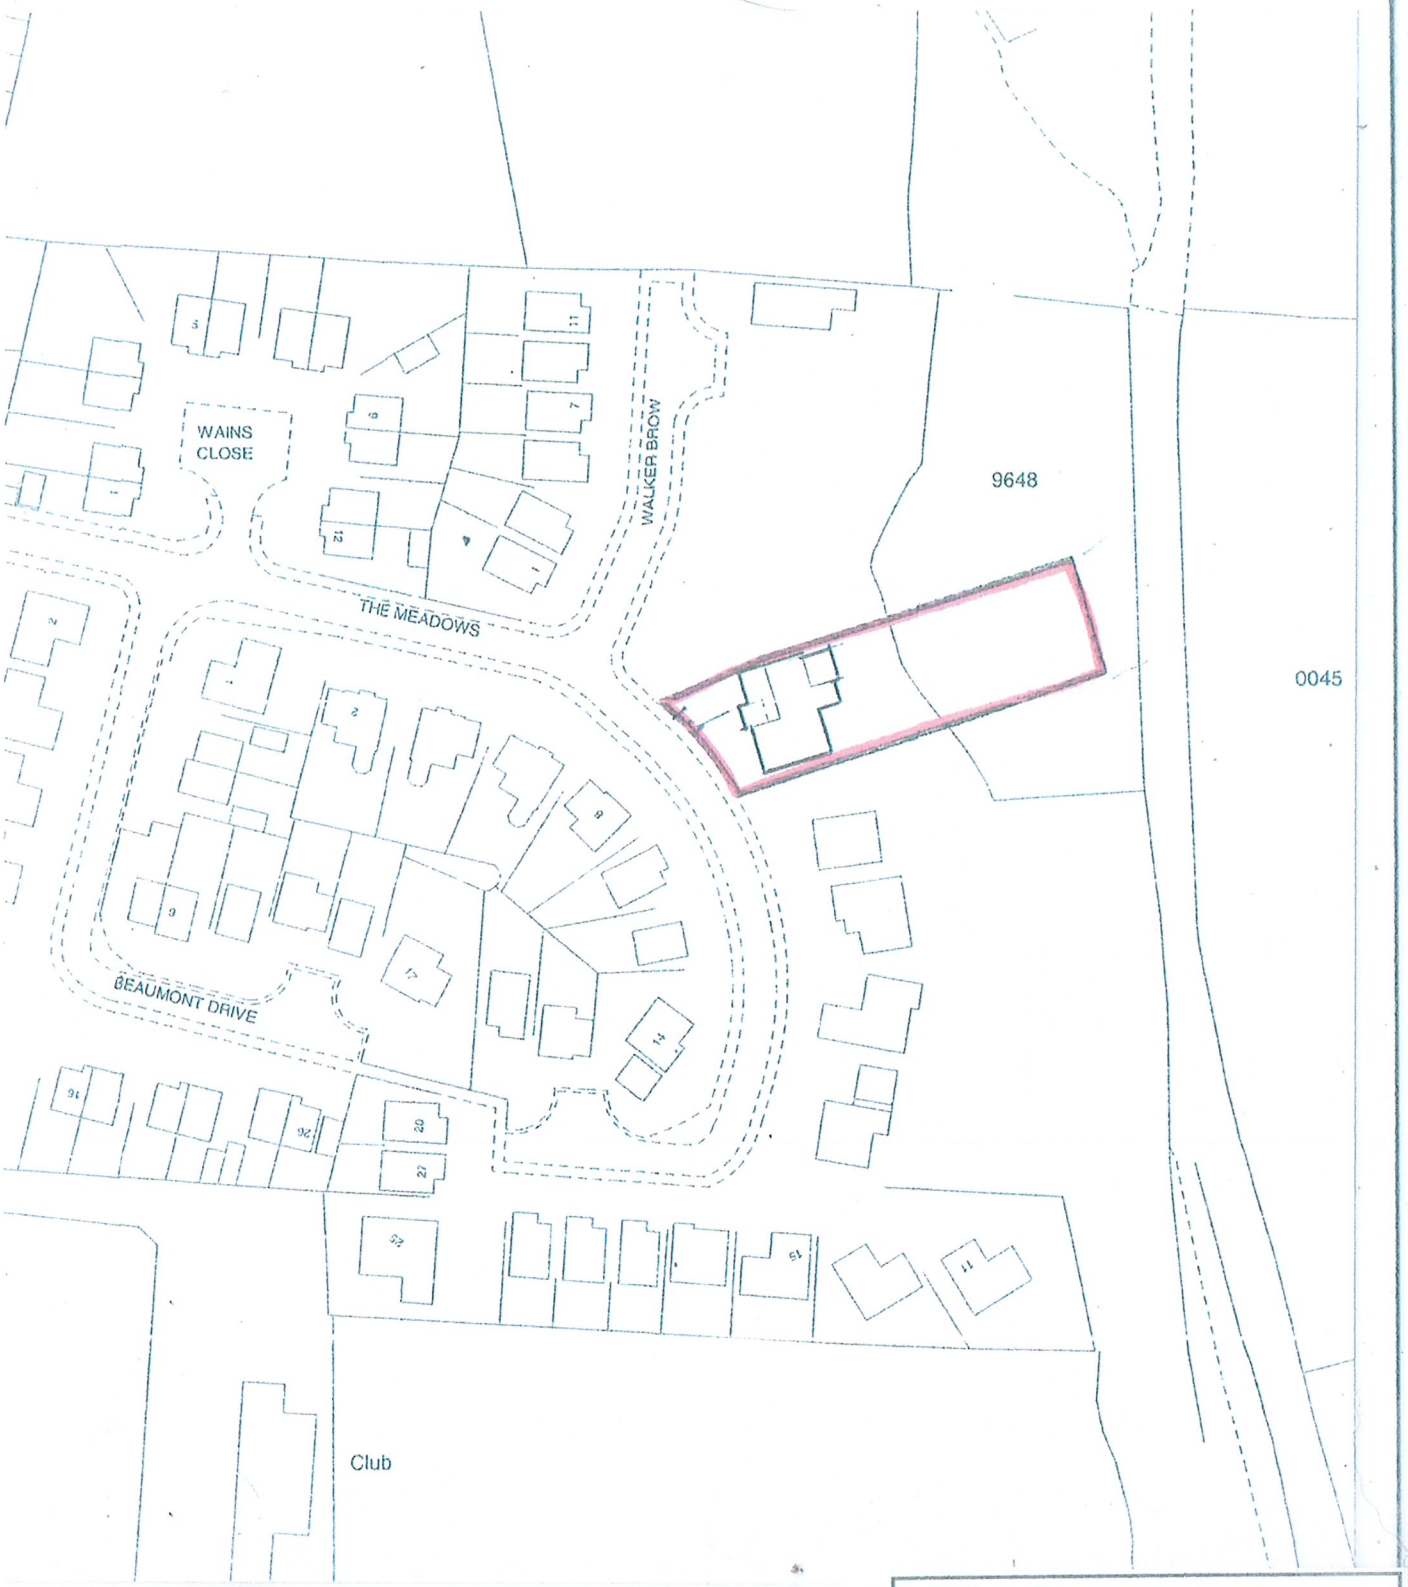

CLIENT: MR M. BUDGETT

PROJECT: 1 THE MEADOWS DOVE HOLES

TITLE: LOCATION PLAN.

A P DESIGN
ARCHITECTS AND PLANNING CONSULTANTS
4 KINDER VIEW, NEW MILLS, HIGH PEAK, SK22 4DB
TEL: 01663 742169
MOB: 0781 461 2970

SCALE:	DRAWING NO:	REV:
1:1250	10	