



EXISTING ELEVATIONS 1:100


NORTH

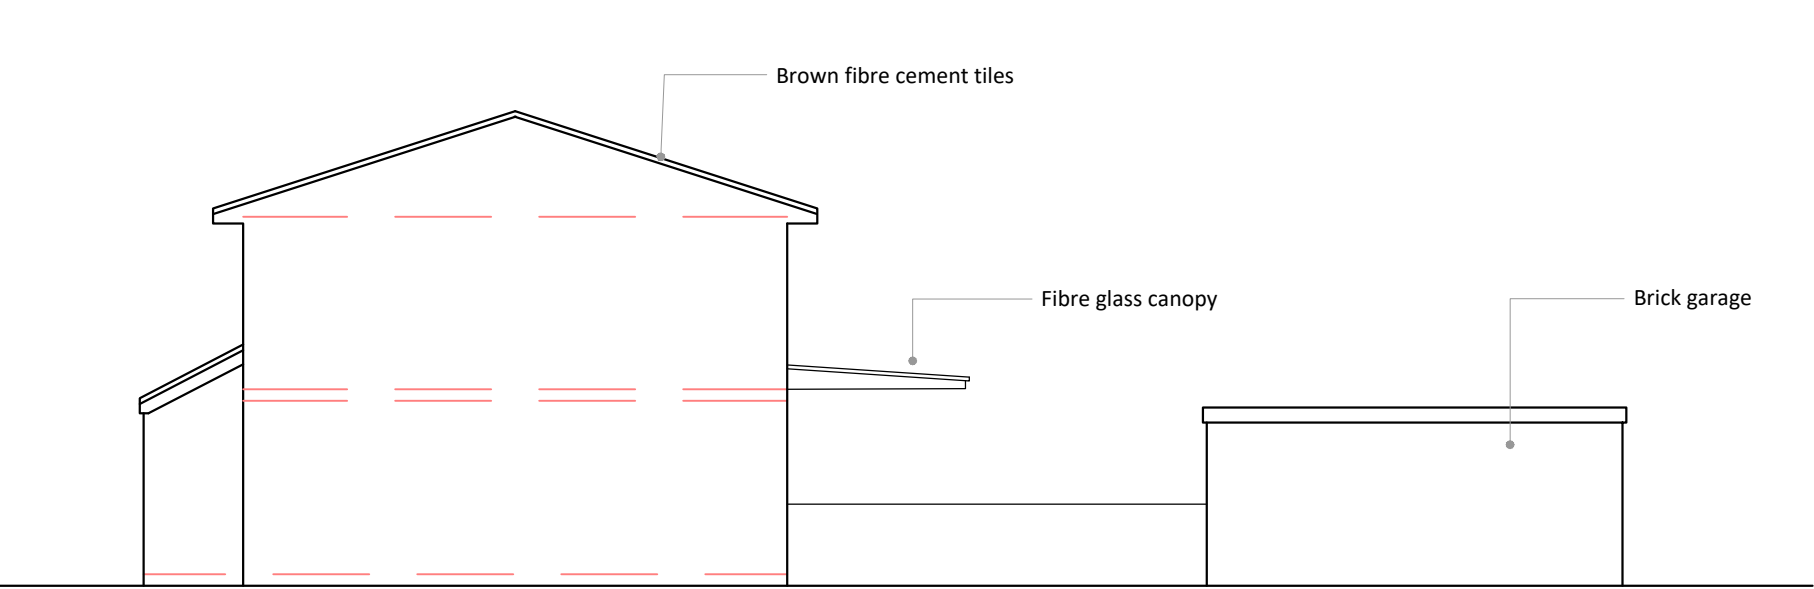


EAST

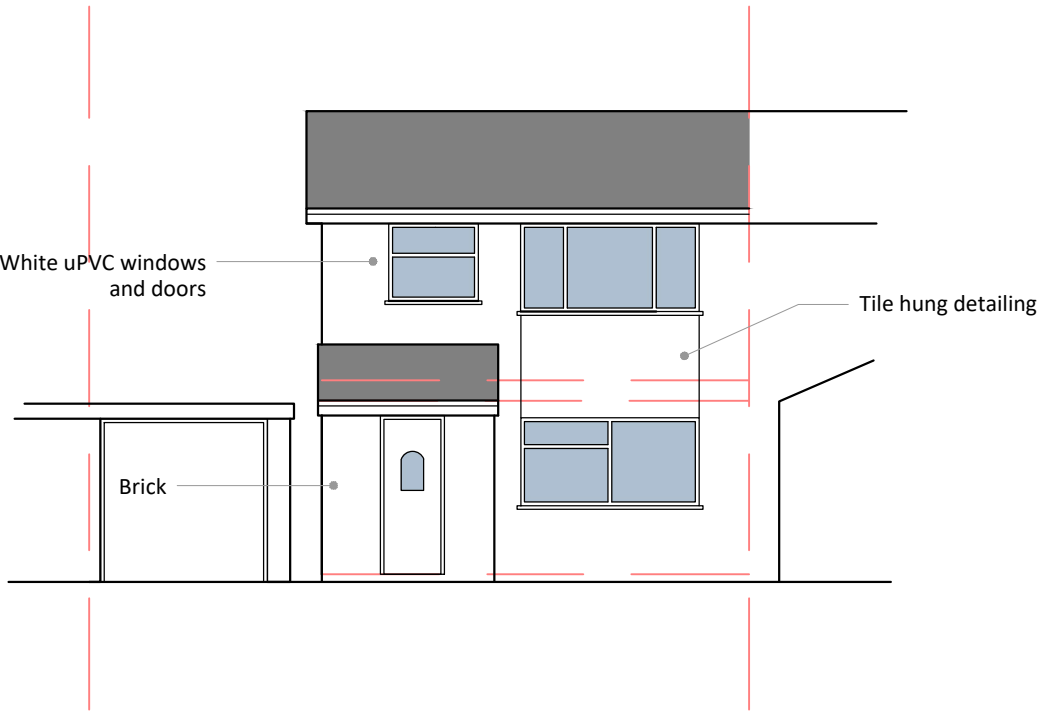

SOUTH




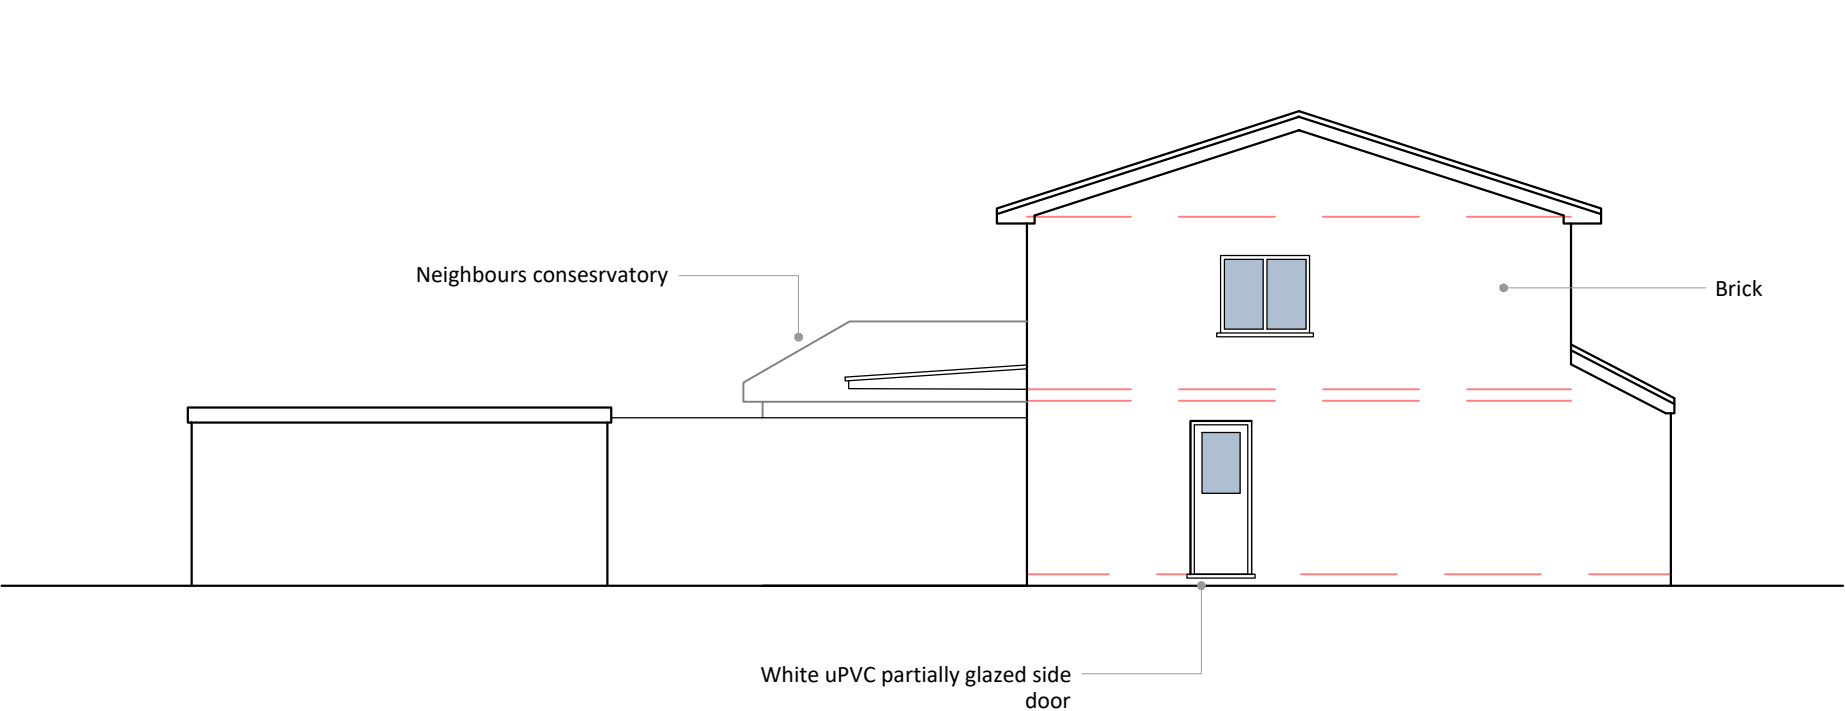


WEST

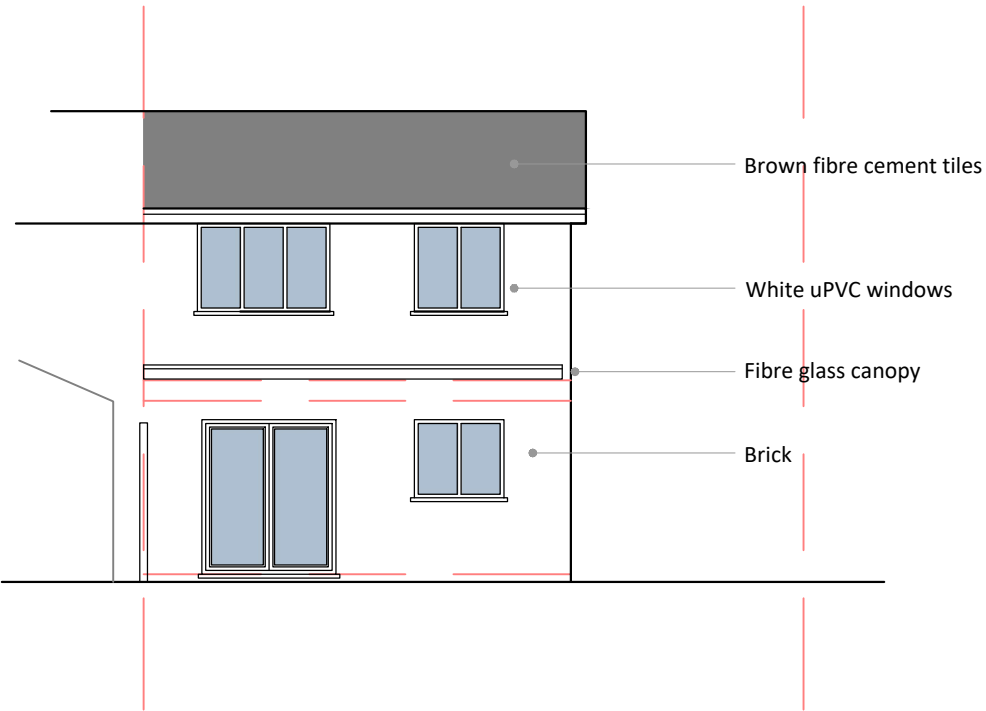

PROPOSED ELEVATIONS 1:100


NORTH

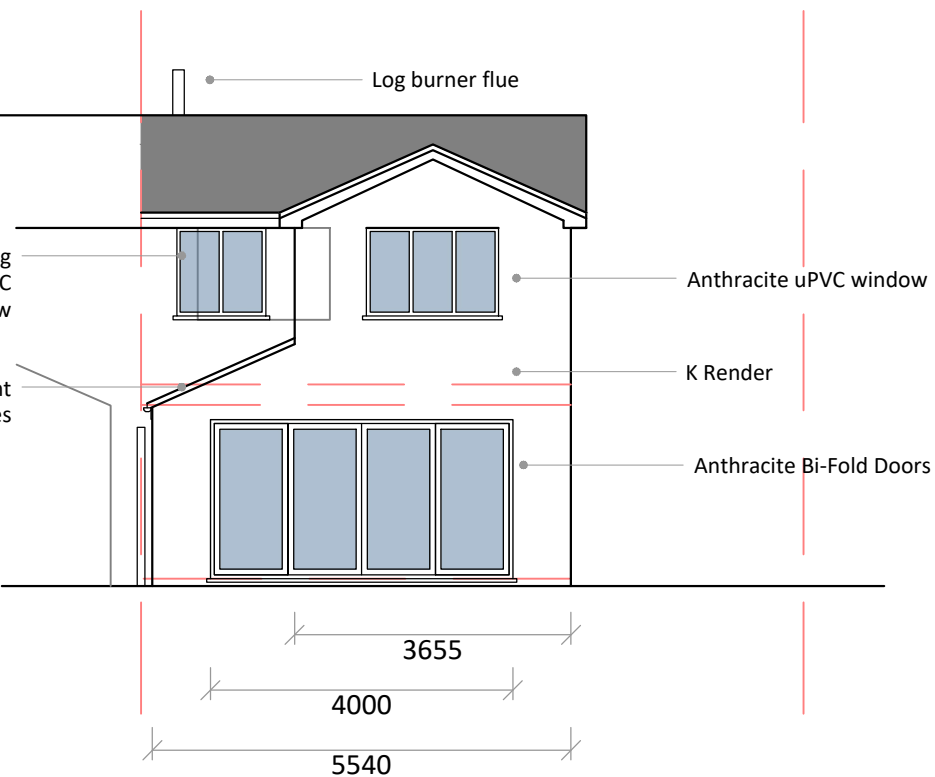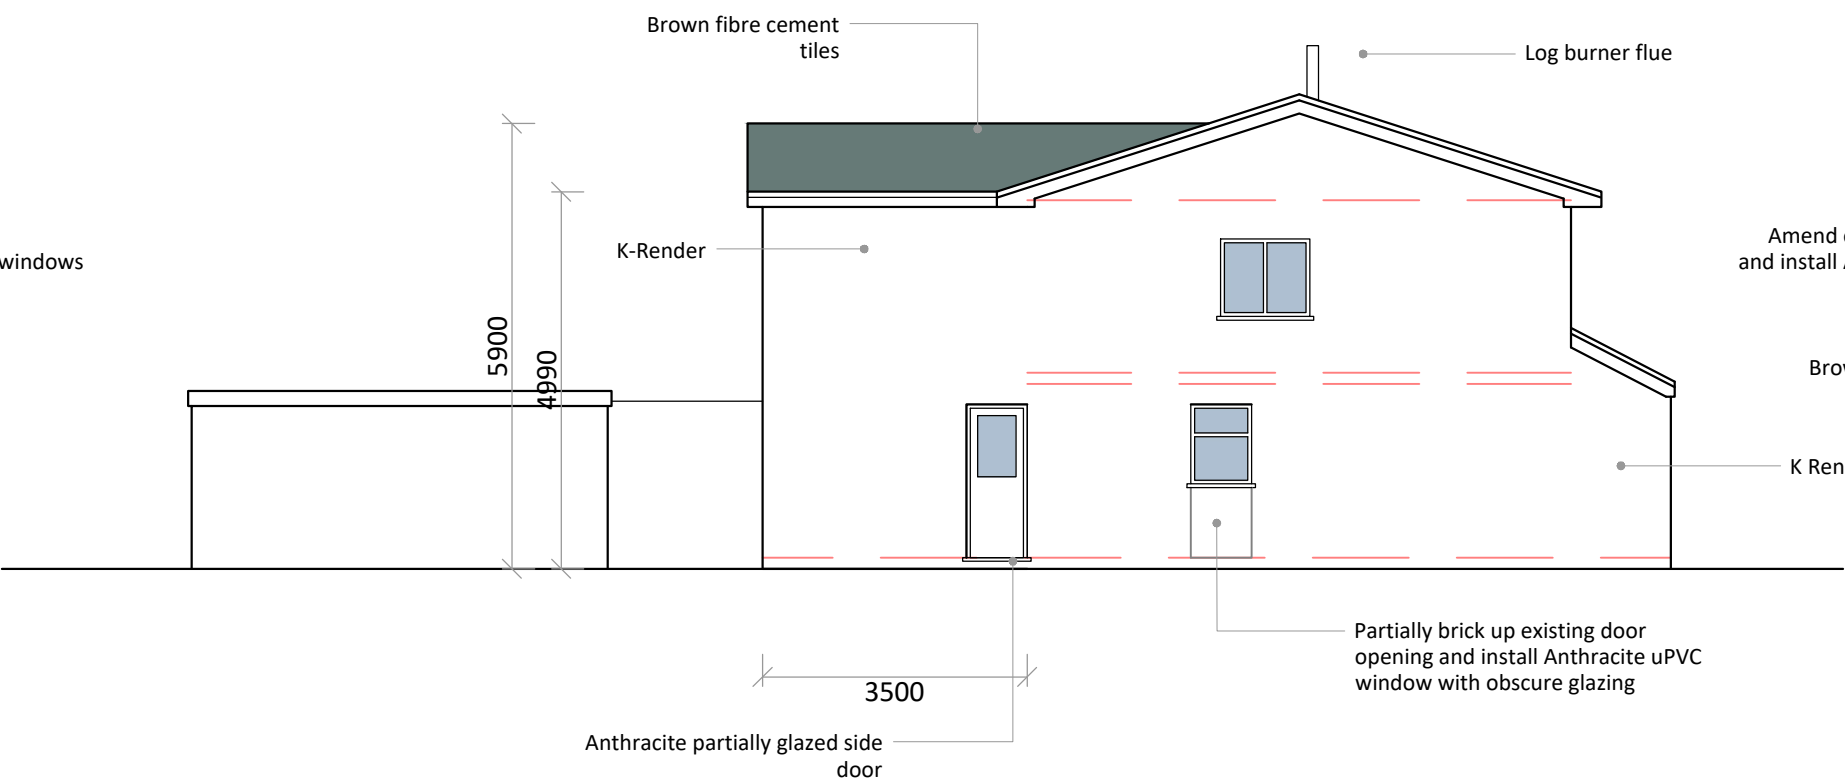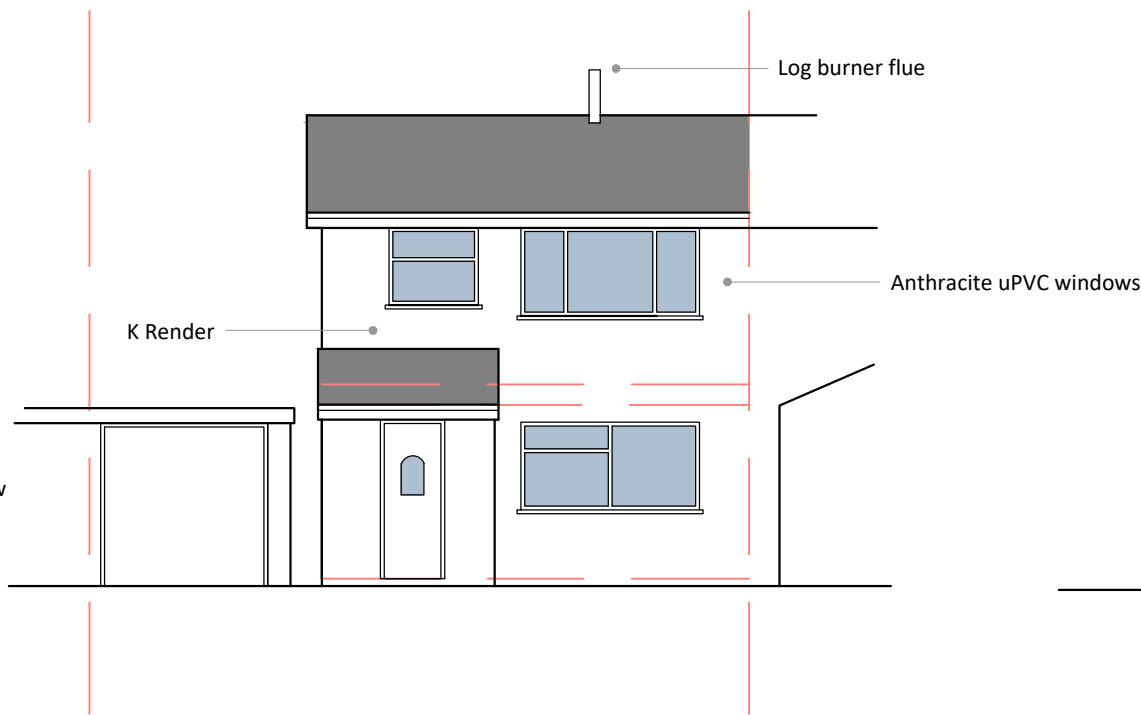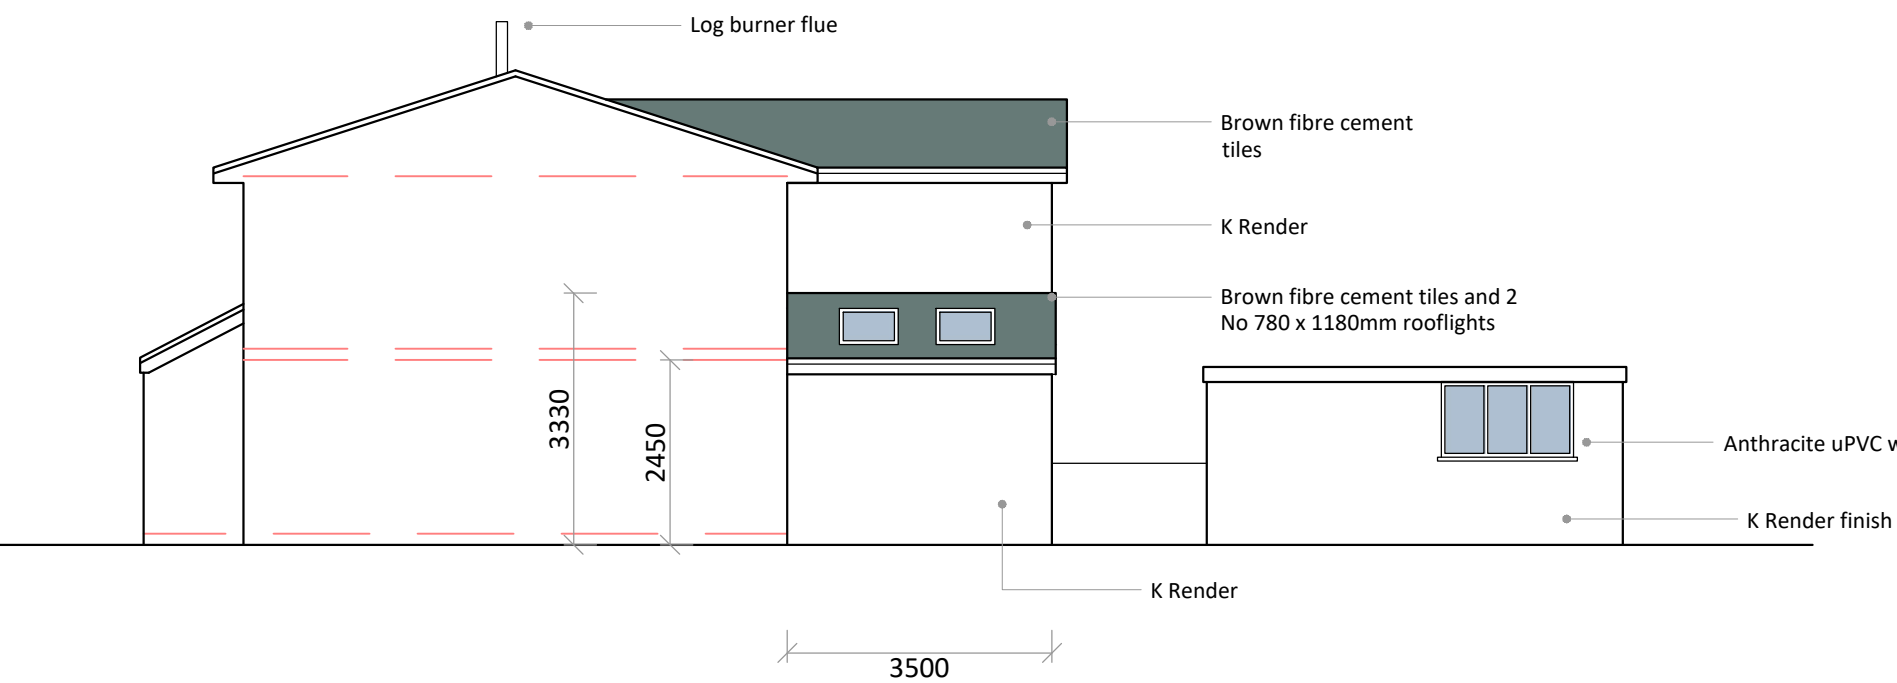

LOCATION PLAN 1:1250



SITE PLAN 1:200

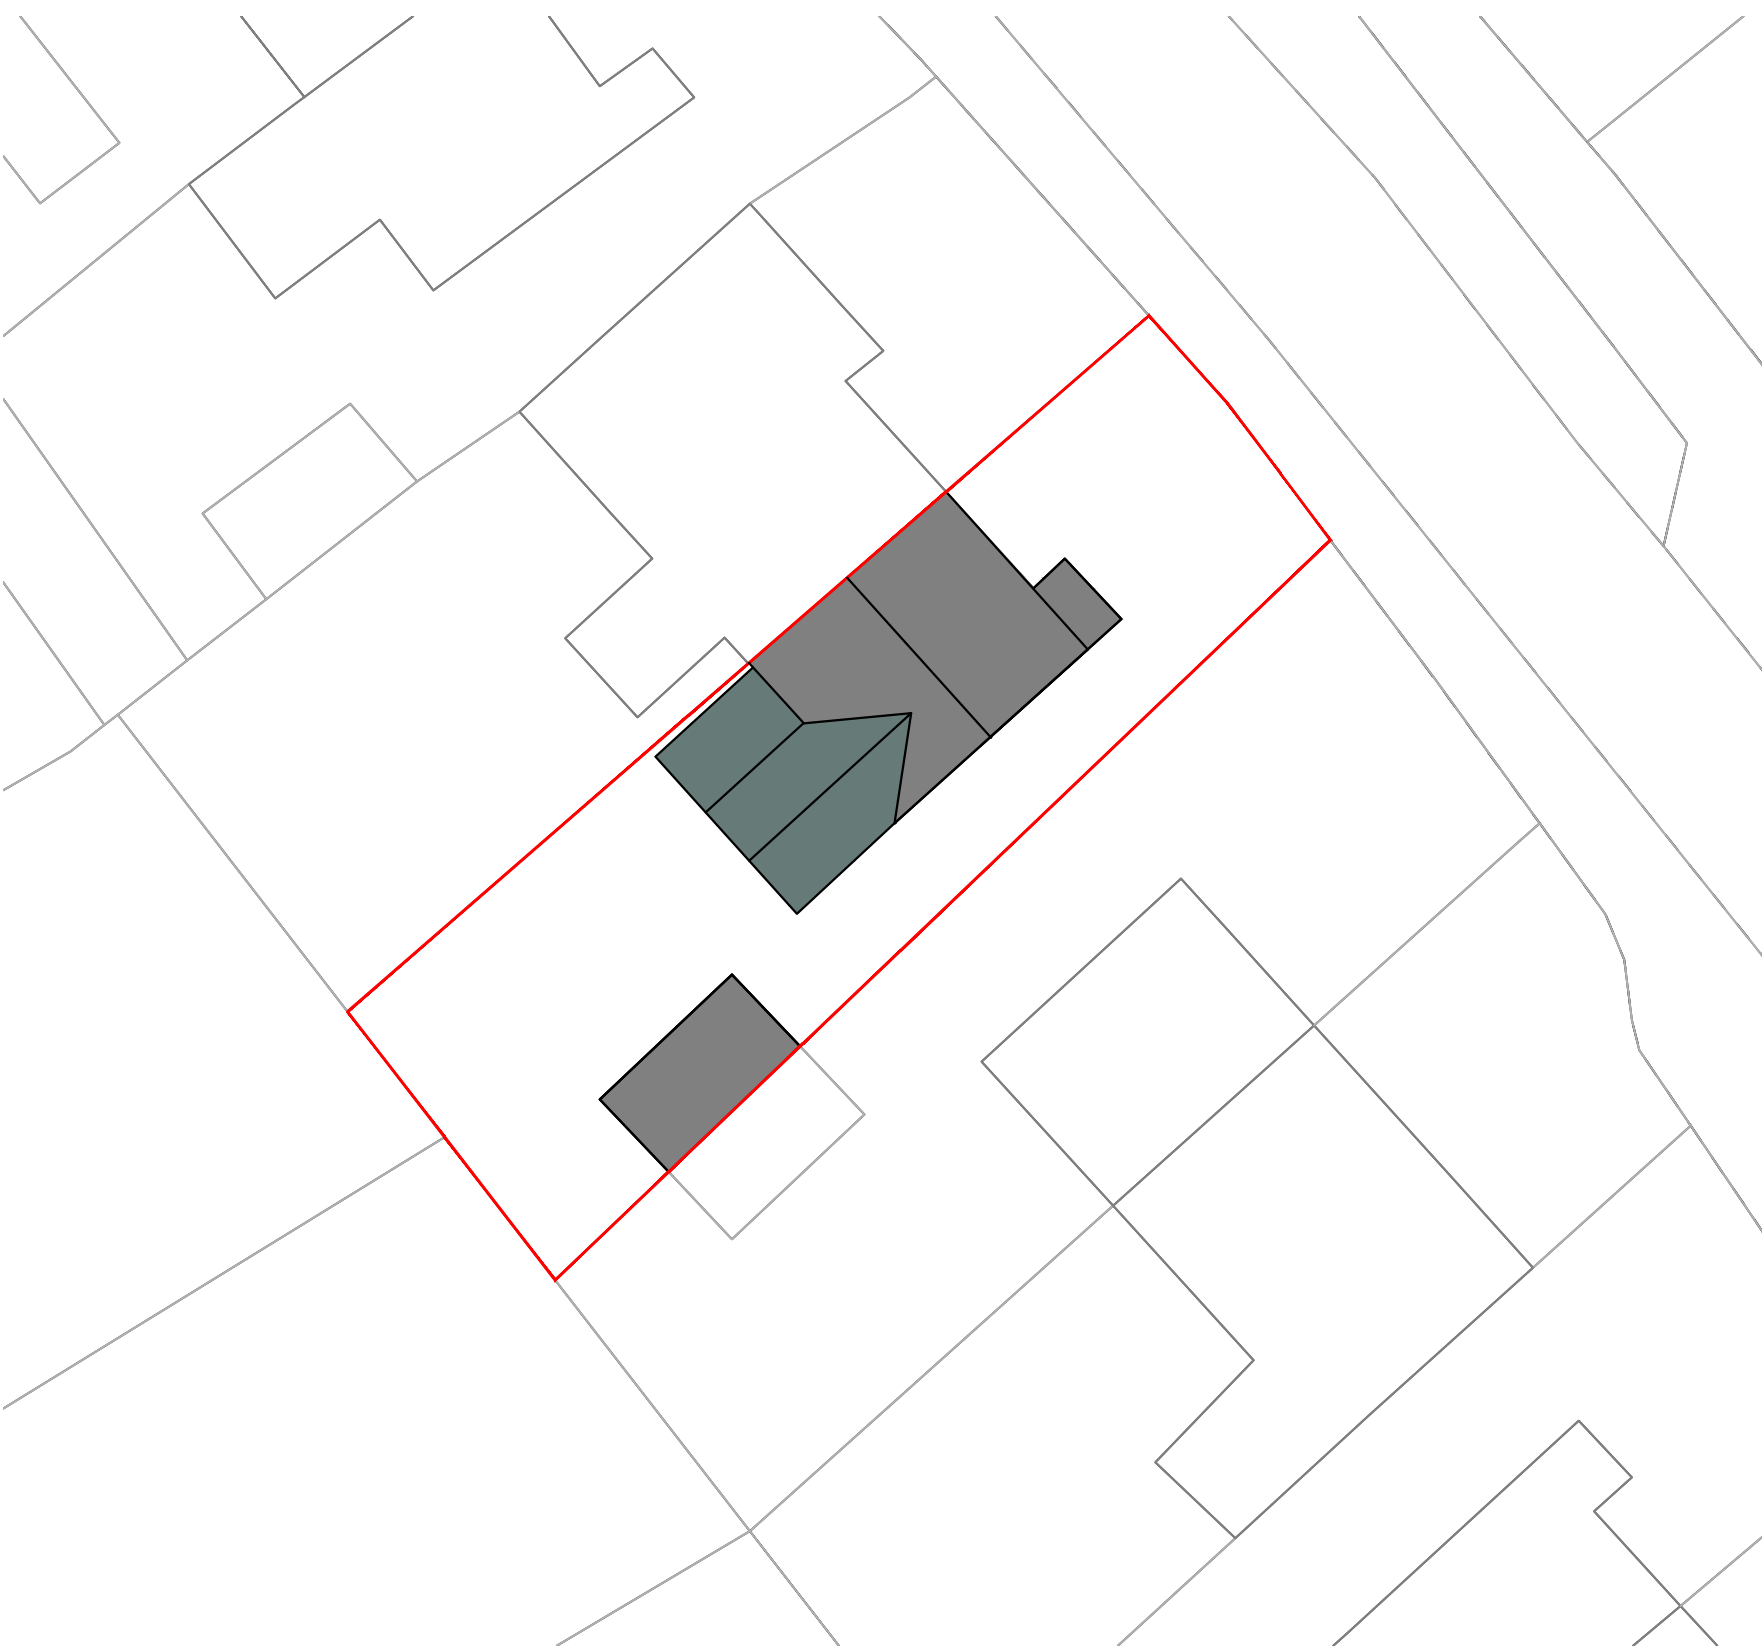

PLANNING DRAWINGS

123 Rowton Grange Road
Chapel en le Frith
High Peak
SK23 0LE

2 Storey & Single Storey Rear Extension

Revision	Date
A - Following client comments	22/02/23

Drawing Ref	Date
123RGR/PL/01/A	9th February 2023

PLANS ARE TO BE READ IN CONJUNCTION WITH STRUCTURAL ENGINEERS DETAILS. IT IS THE RESPONSIBILITY OF THE CONTRACTOR TO CHECK ALL MEASUREMENTS ON SITE PRIOR TO WORK COMMENCING. IT IS THE RESPONSIBILITY OF THE OWNER TO ENSURE ALL ASPECTS OF THE PARTY WALL ETC ACT 1996 ARE MET. PLEASE CONTACT PLAN DRAWER IF ANY ON SITE AMENDMENTS ARE TO BE MADE.



18 Eccles Road
Chapel en le Frith
High Peak
SK23 9RG

07912 845 210

info@plansanddesign.co.uk

