



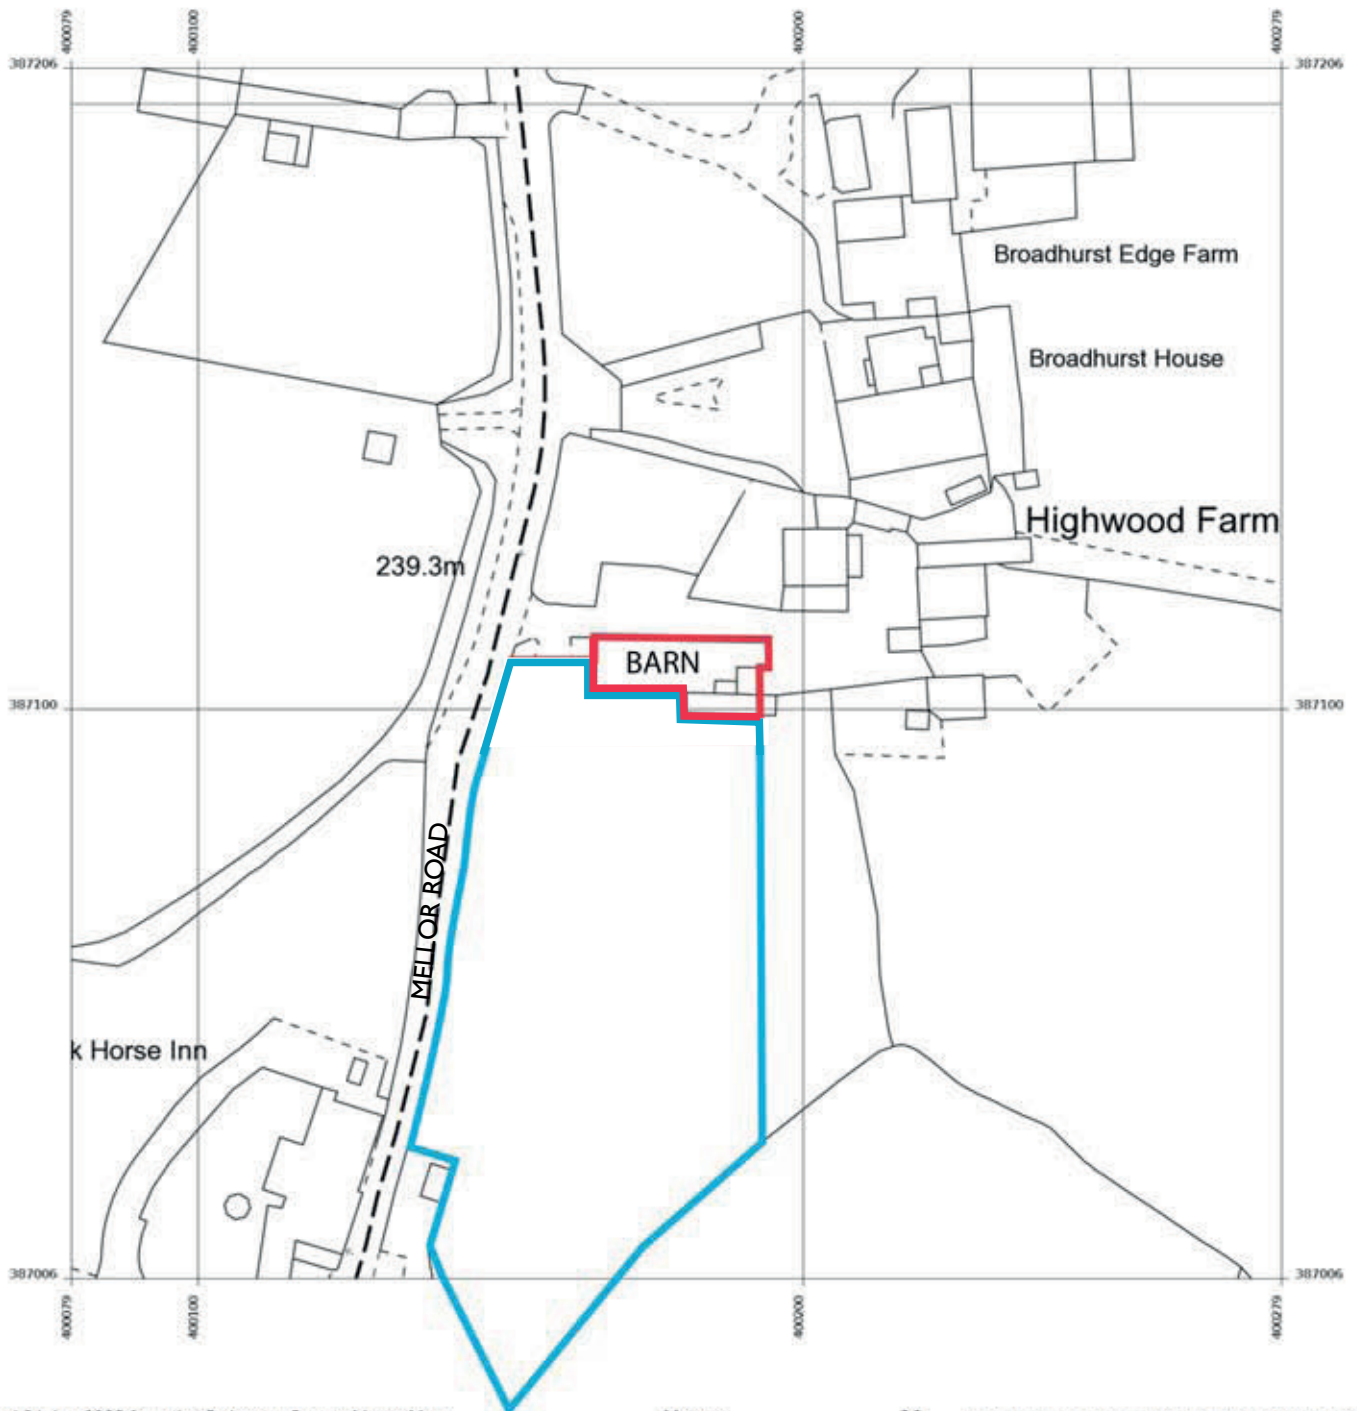

Produced 21 Jan 2022 from the Ordnance Survey MasterMap (Topography) Database and incorporating surveyed revision available at this date.

The representation of a road, track or path is no evidence of a right of way. The representation of features as lines is no evidence of a property boundary.

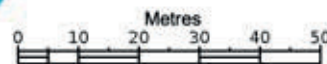


1:1250



Highwood Farm, Mellor Rd, New Mills
SK22 4QG

Supplied by: **Stanfords 21 Jan 2022**
Licence: © Crown Copyright and
database rights 2022 OS100035409
Order Licence Reference: OI1519128
Centre coordinates: 400179 387106

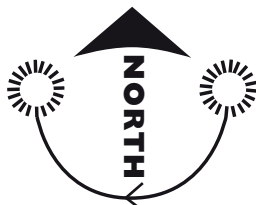

**HIGH WOOD FARM BARN,
MELLOR ROAD, SK22 4QG.**

LOCATION

SCALE 1:1250

DWG No. MC.L.