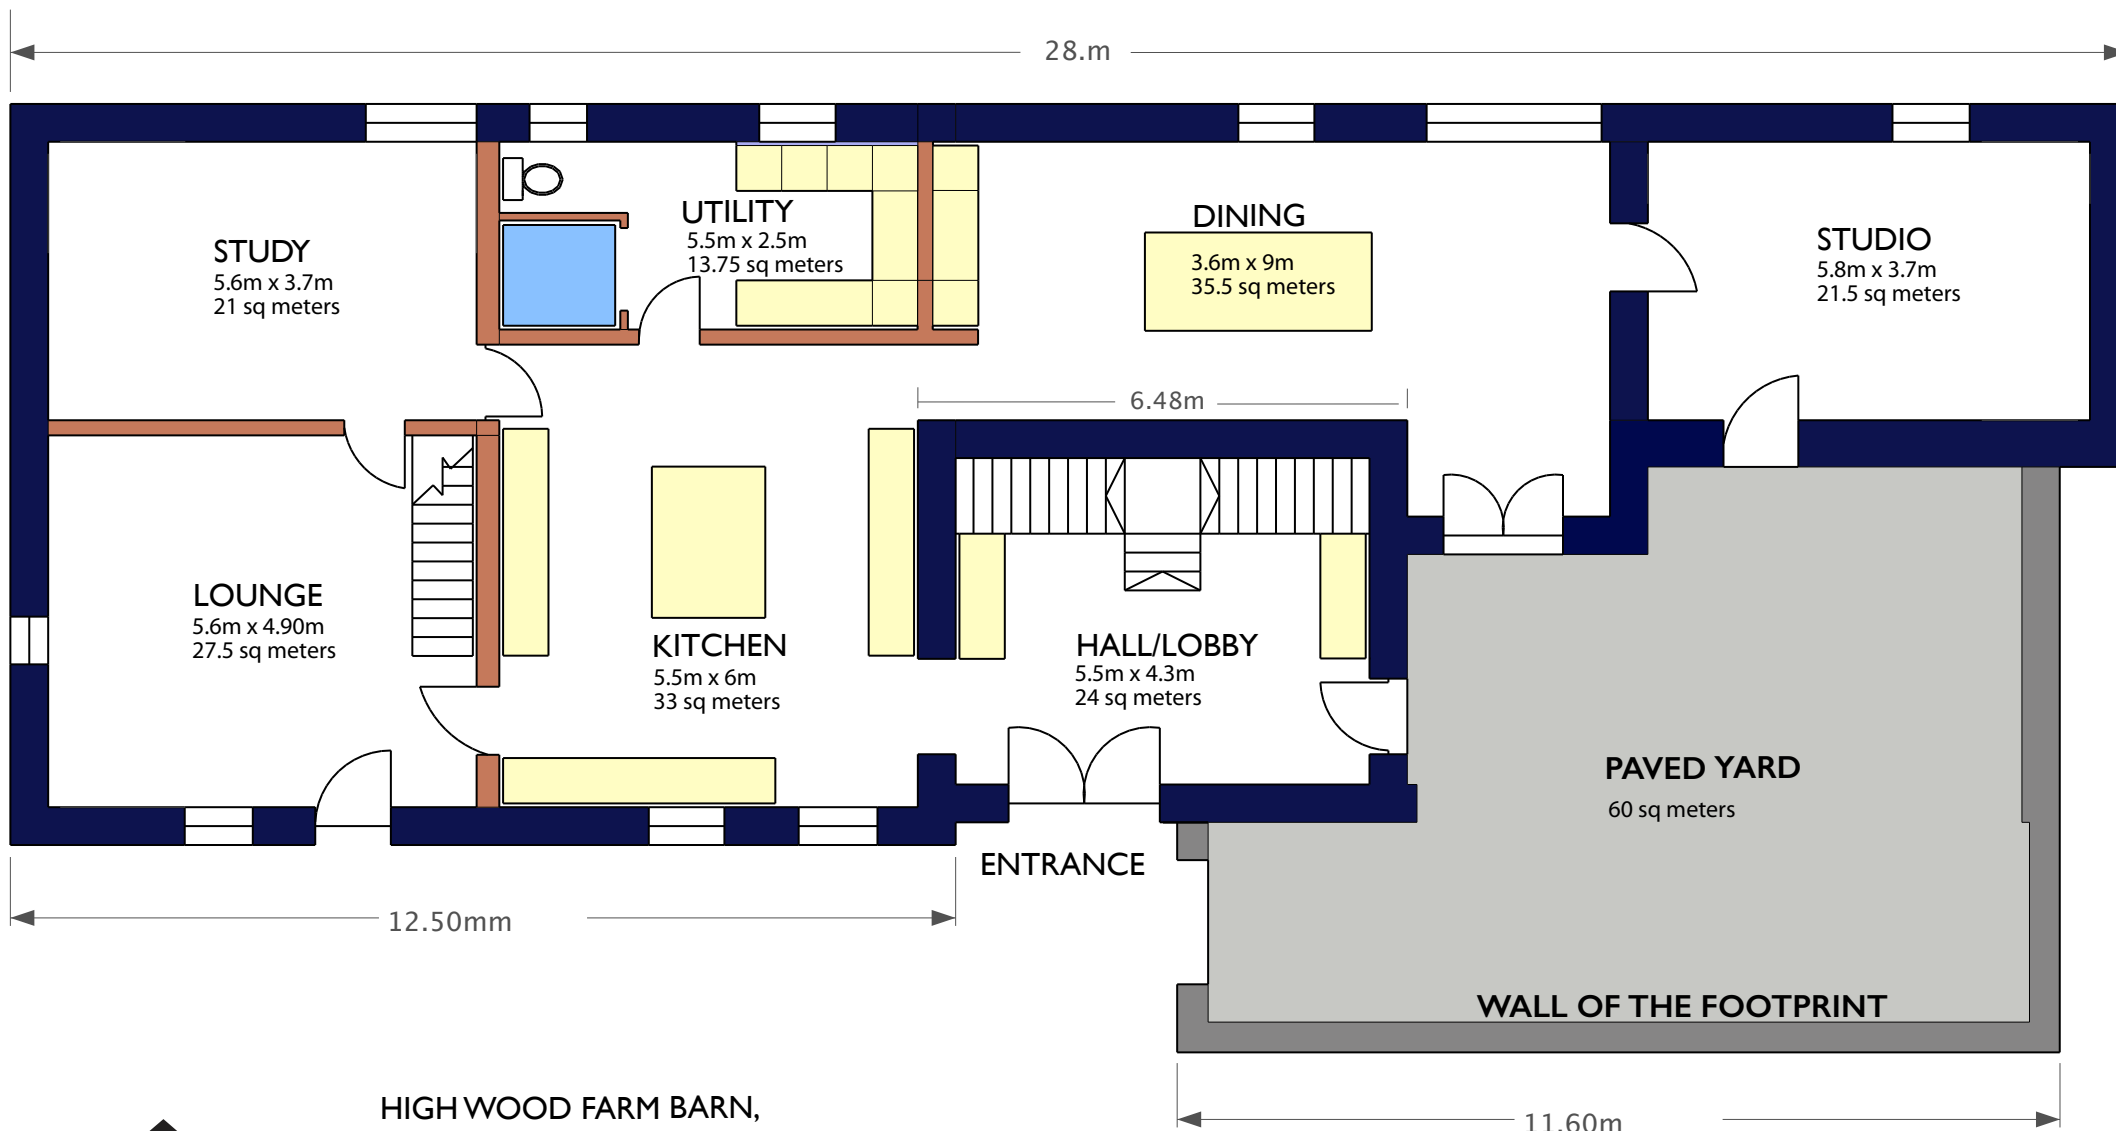


HIGH WOOD FARM BARN,
MELLOR ROAD, SK22 4QG.
PROPOSED GROUND FLOOR
SCALE 1-100
DWG No. MC.6A.

GROUND FLOOR AREA 190 SQ. METERS
PAVED YARD FLOOR AREA 60 SQ. METERS
TOTAL FLOOR AREA 250 SQ. METERS