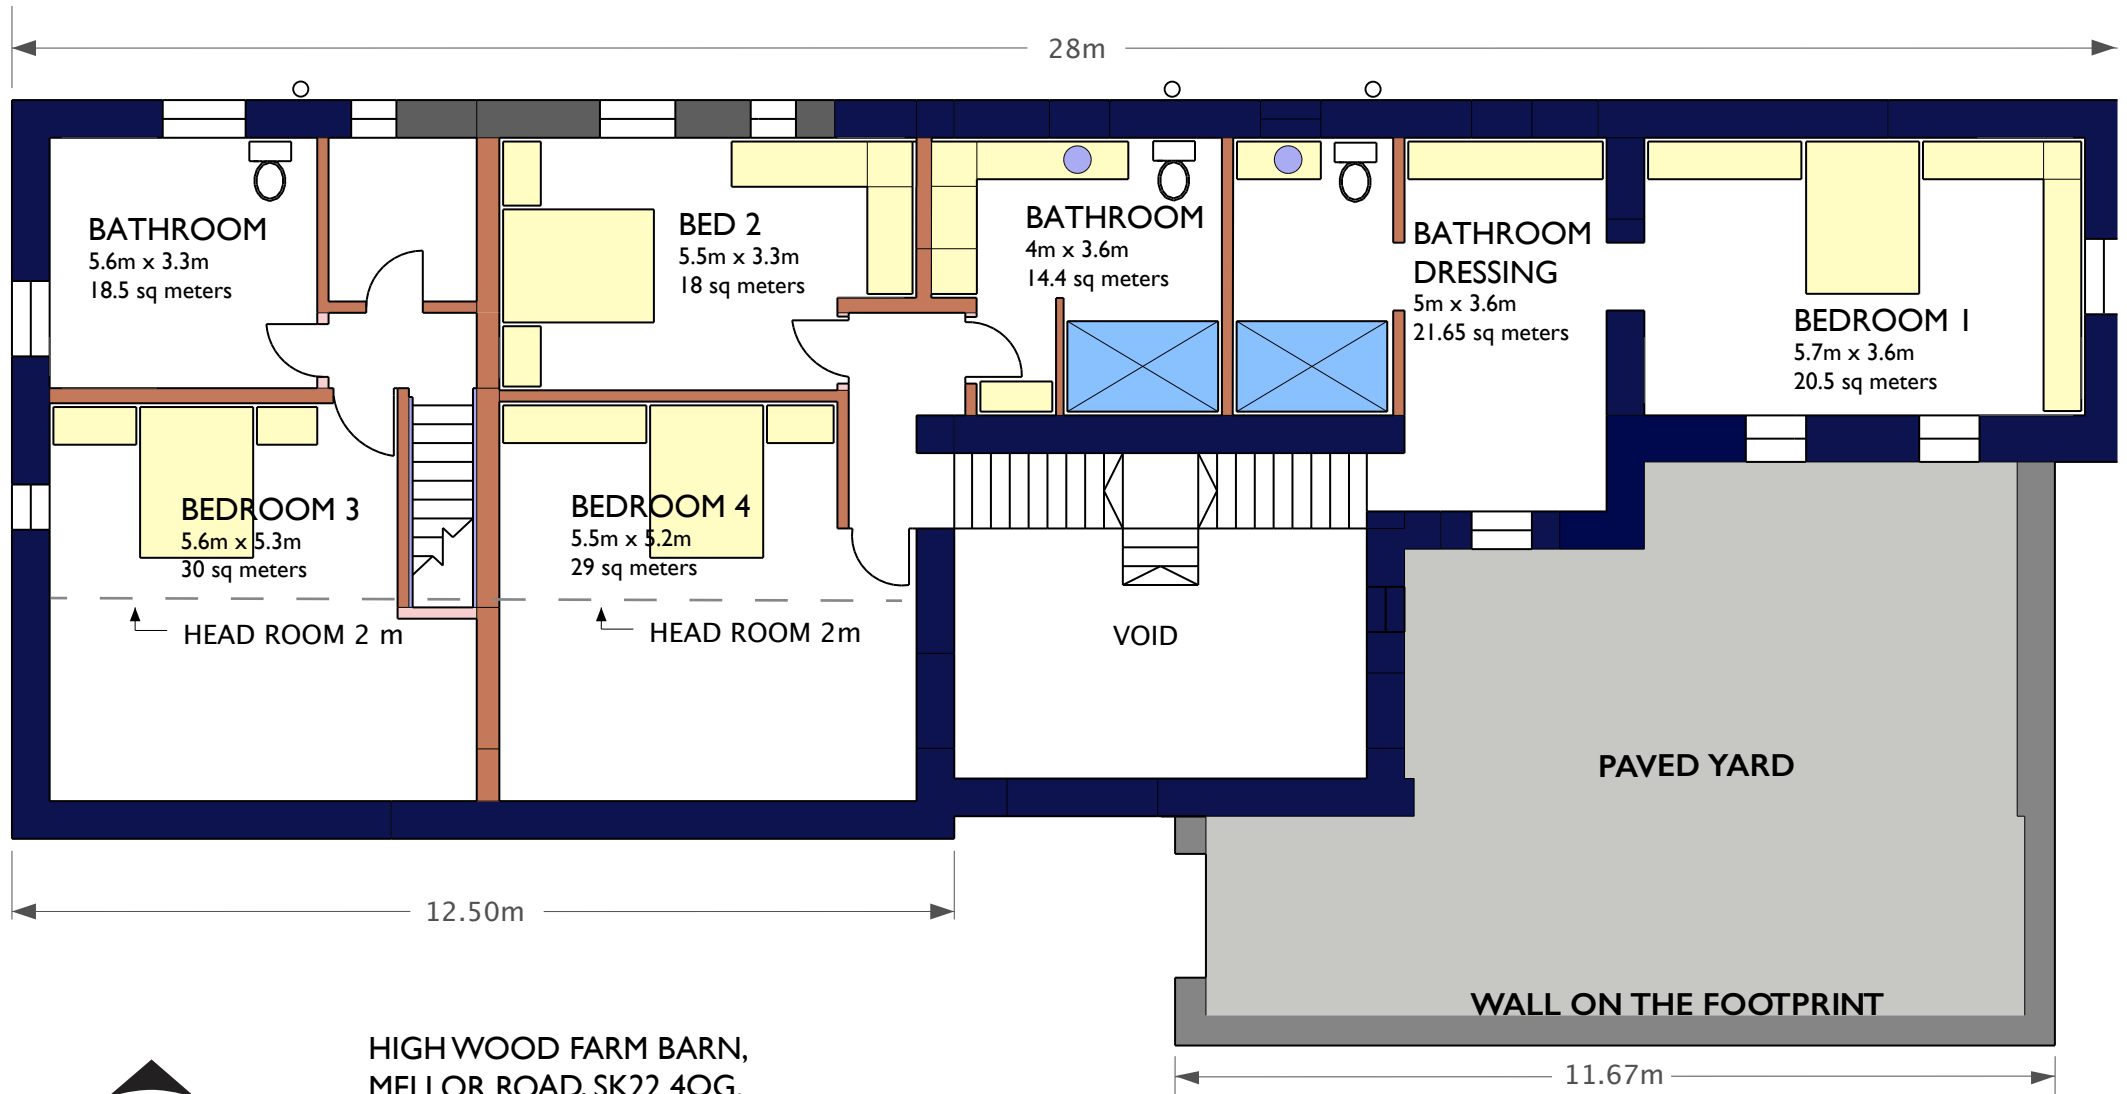


HIGH WOOD FARM BARN,
MELLOR ROAD, SK22 4QG.
PROPOSED FIRST FLOOR
SCALE 1-100
DWG No. MC.7A.

FIRST FLOOR AREA 160 SQ. METERS
COMBINED GROUND & FIRST 350 SQ. METERS
TOTAL INCLUDING YARD 410 SQ METERS