


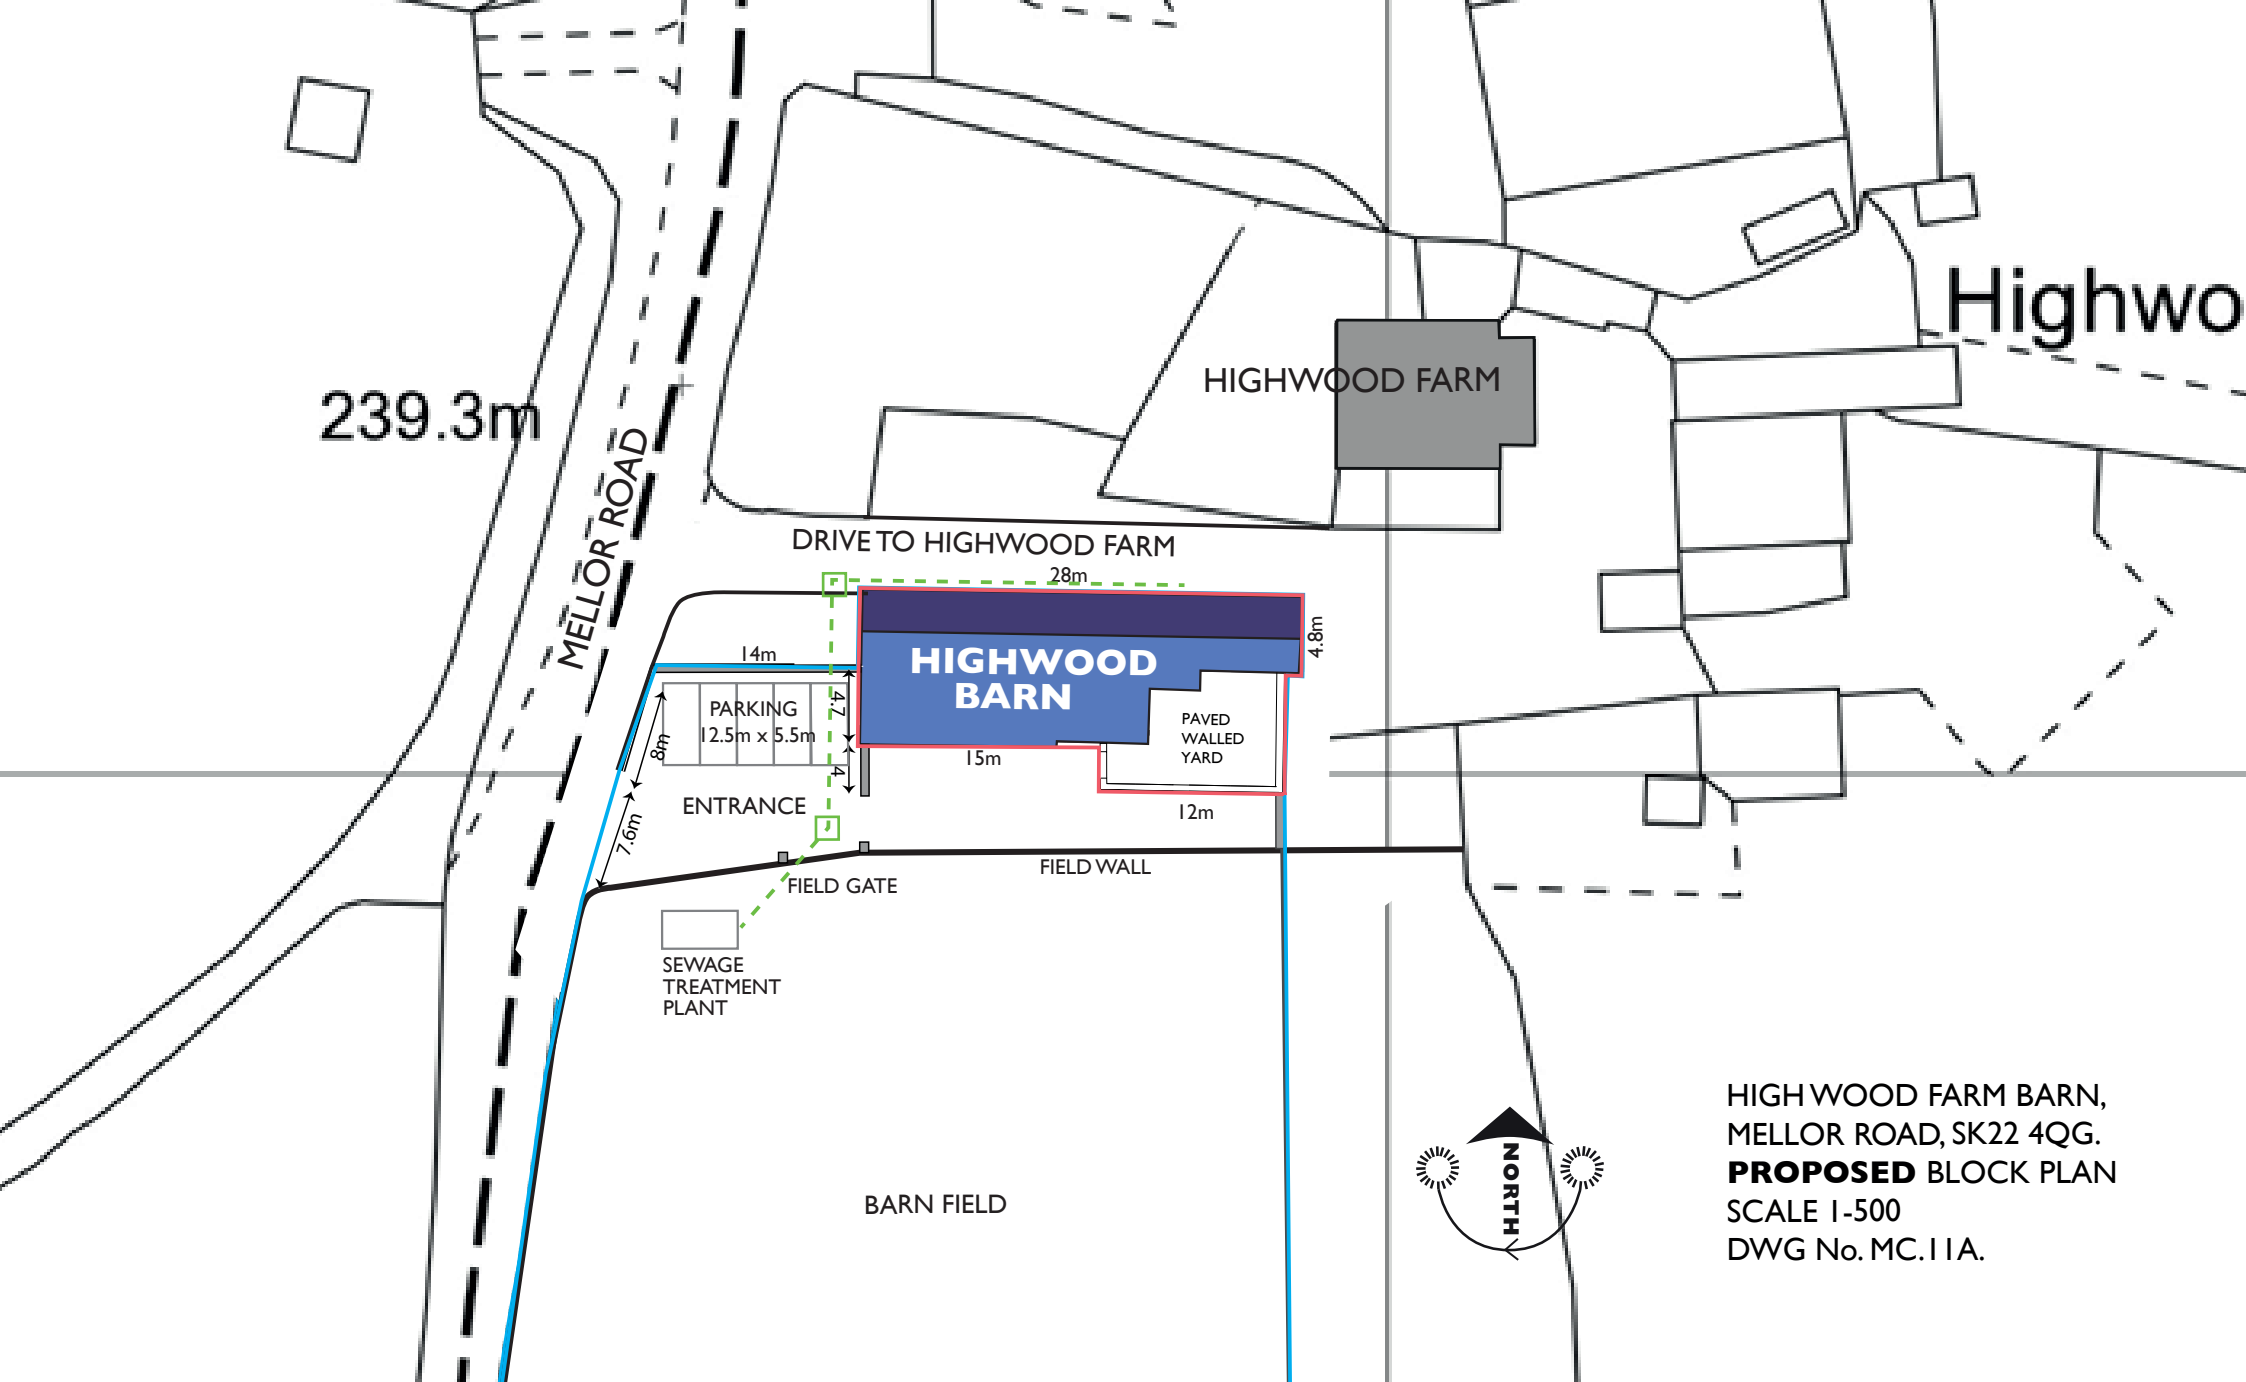

HIGH WOOD FARM BARN,
MELLOR ROAD, SK22 4QG.
PROPOSED BLOCK PLAN
SCALE 1-500
DWG No. MC.11A.