


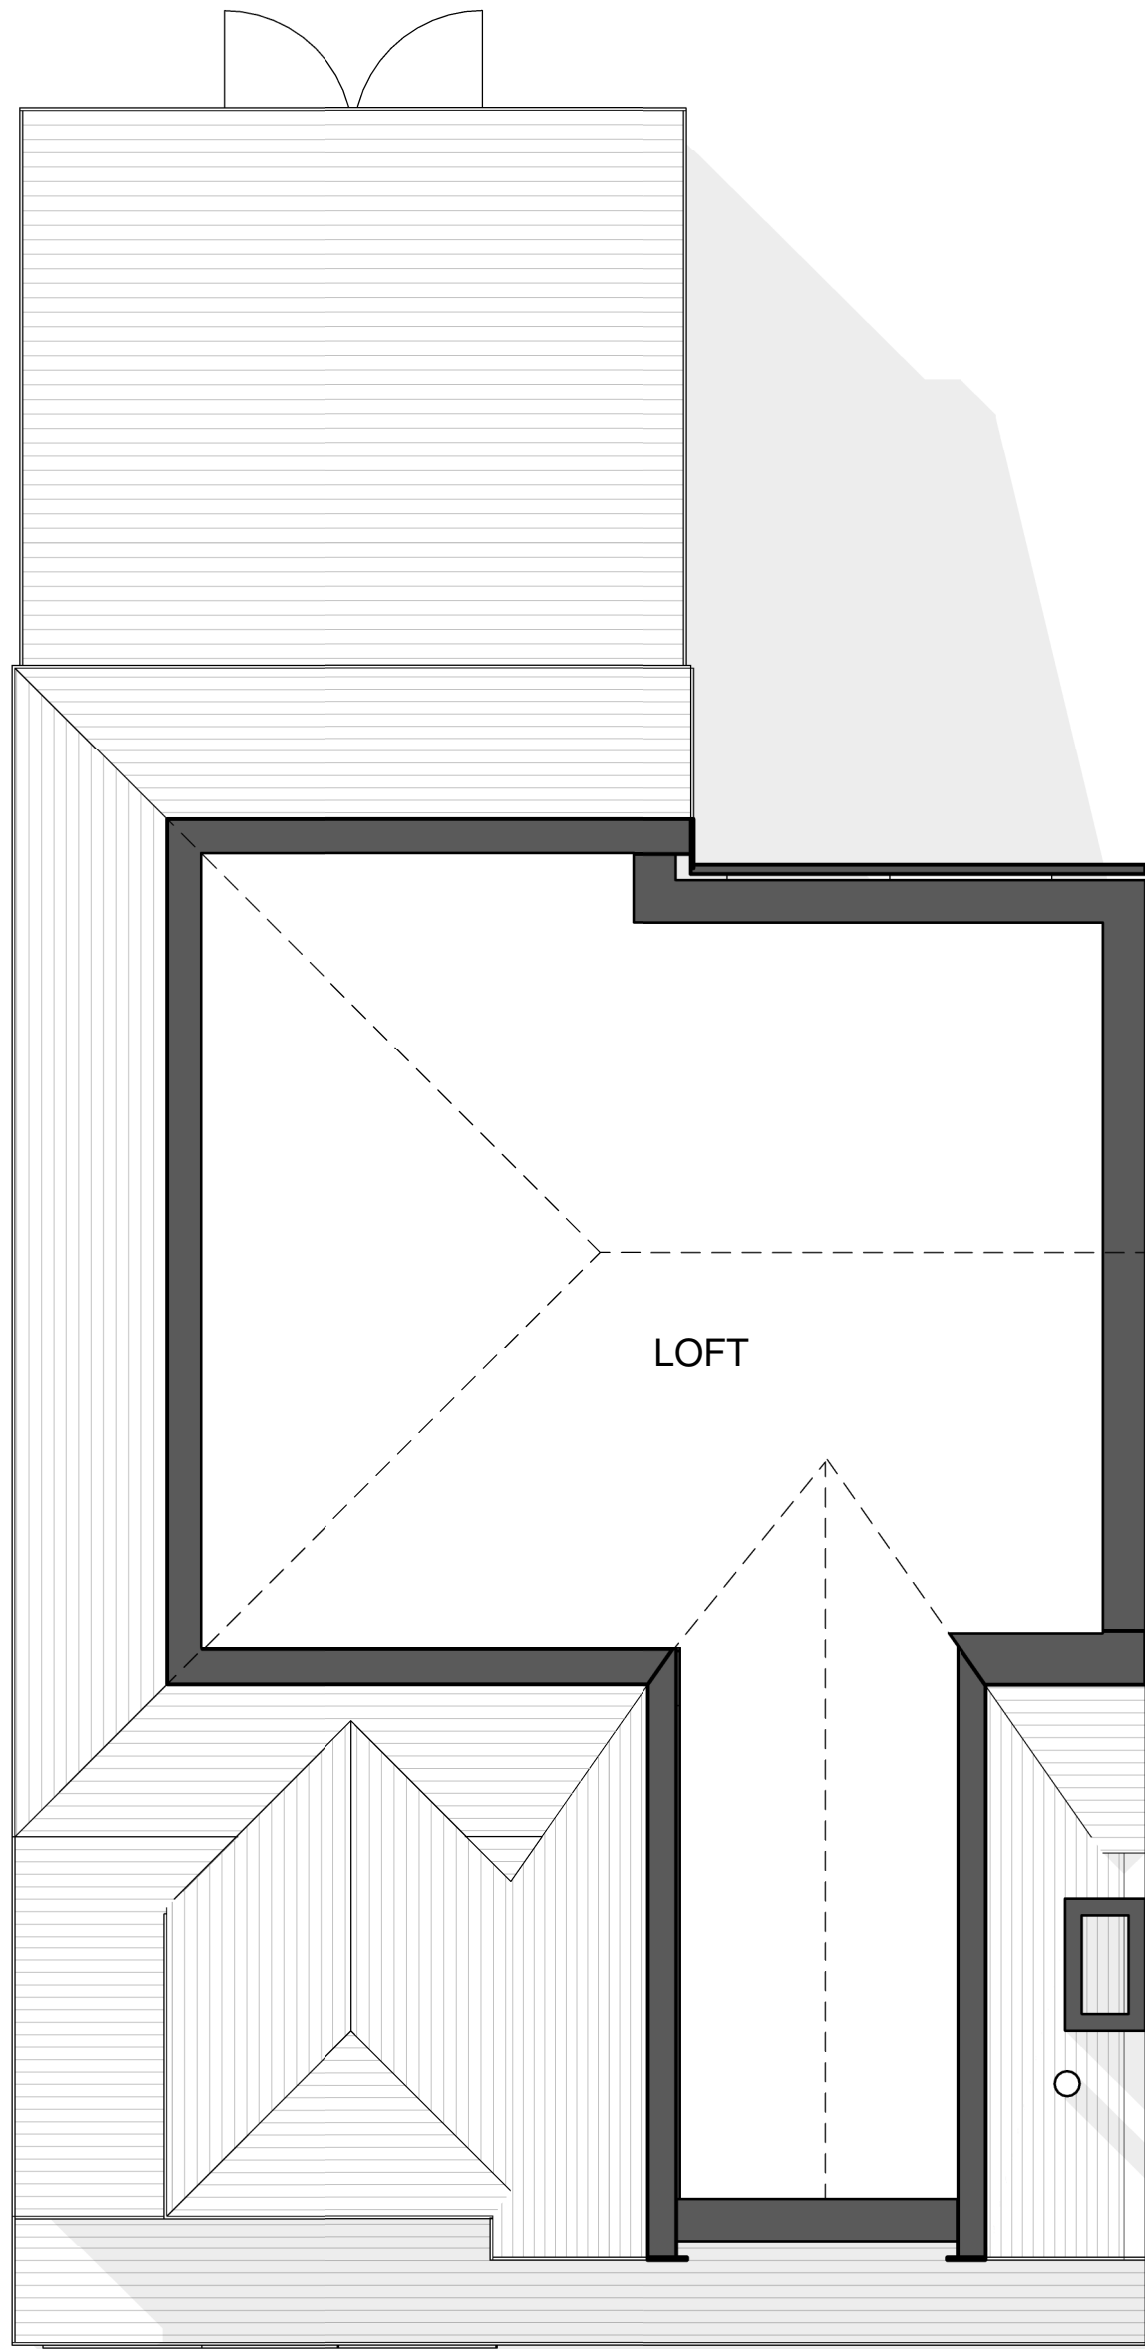

LP

LOFT PLAN

1 : 50

THE DIMENSION SPECIFICALLY FROM
THE ARCHITECT OR BY SITE
MEASUREMENT. SUPPLYING THIS
DRAWING IN DIGITAL FORM IS SOLELY
FOR CONVENIENCE AND NO RELIANCE
MAY BE PLACED ON DIGITAL DATA. ALL
DATA MUST BE CHECKED AGAINST
HARD COPY. DIMENSIONS MUST BE
CHECKED ON SITE. ANY
DISCREPANCIES MUST BE REPORTED TO
THE ARCHITECT IMMEDIATELY.

E & OE

CODE	SUITABILITY DESCRIPTION		
STATUS	PURPOSE OF ISSUE		
PROJECT			
5 ROWTON GRANGE ROAD, CHAPEL-EN-LE-FRITH, SK23 0LA			
TITLE			
EXISTING LOFT PLAN			
CLIENT			
MRS L. SMITH			
DRAWN BY	CHECKED BY	DATE	
SCALE (@A1) 1 : 50	PROJECT NUMBER 0037		JANUARY 2023
DRAWING NUMBER 0037 EX 101			REV