



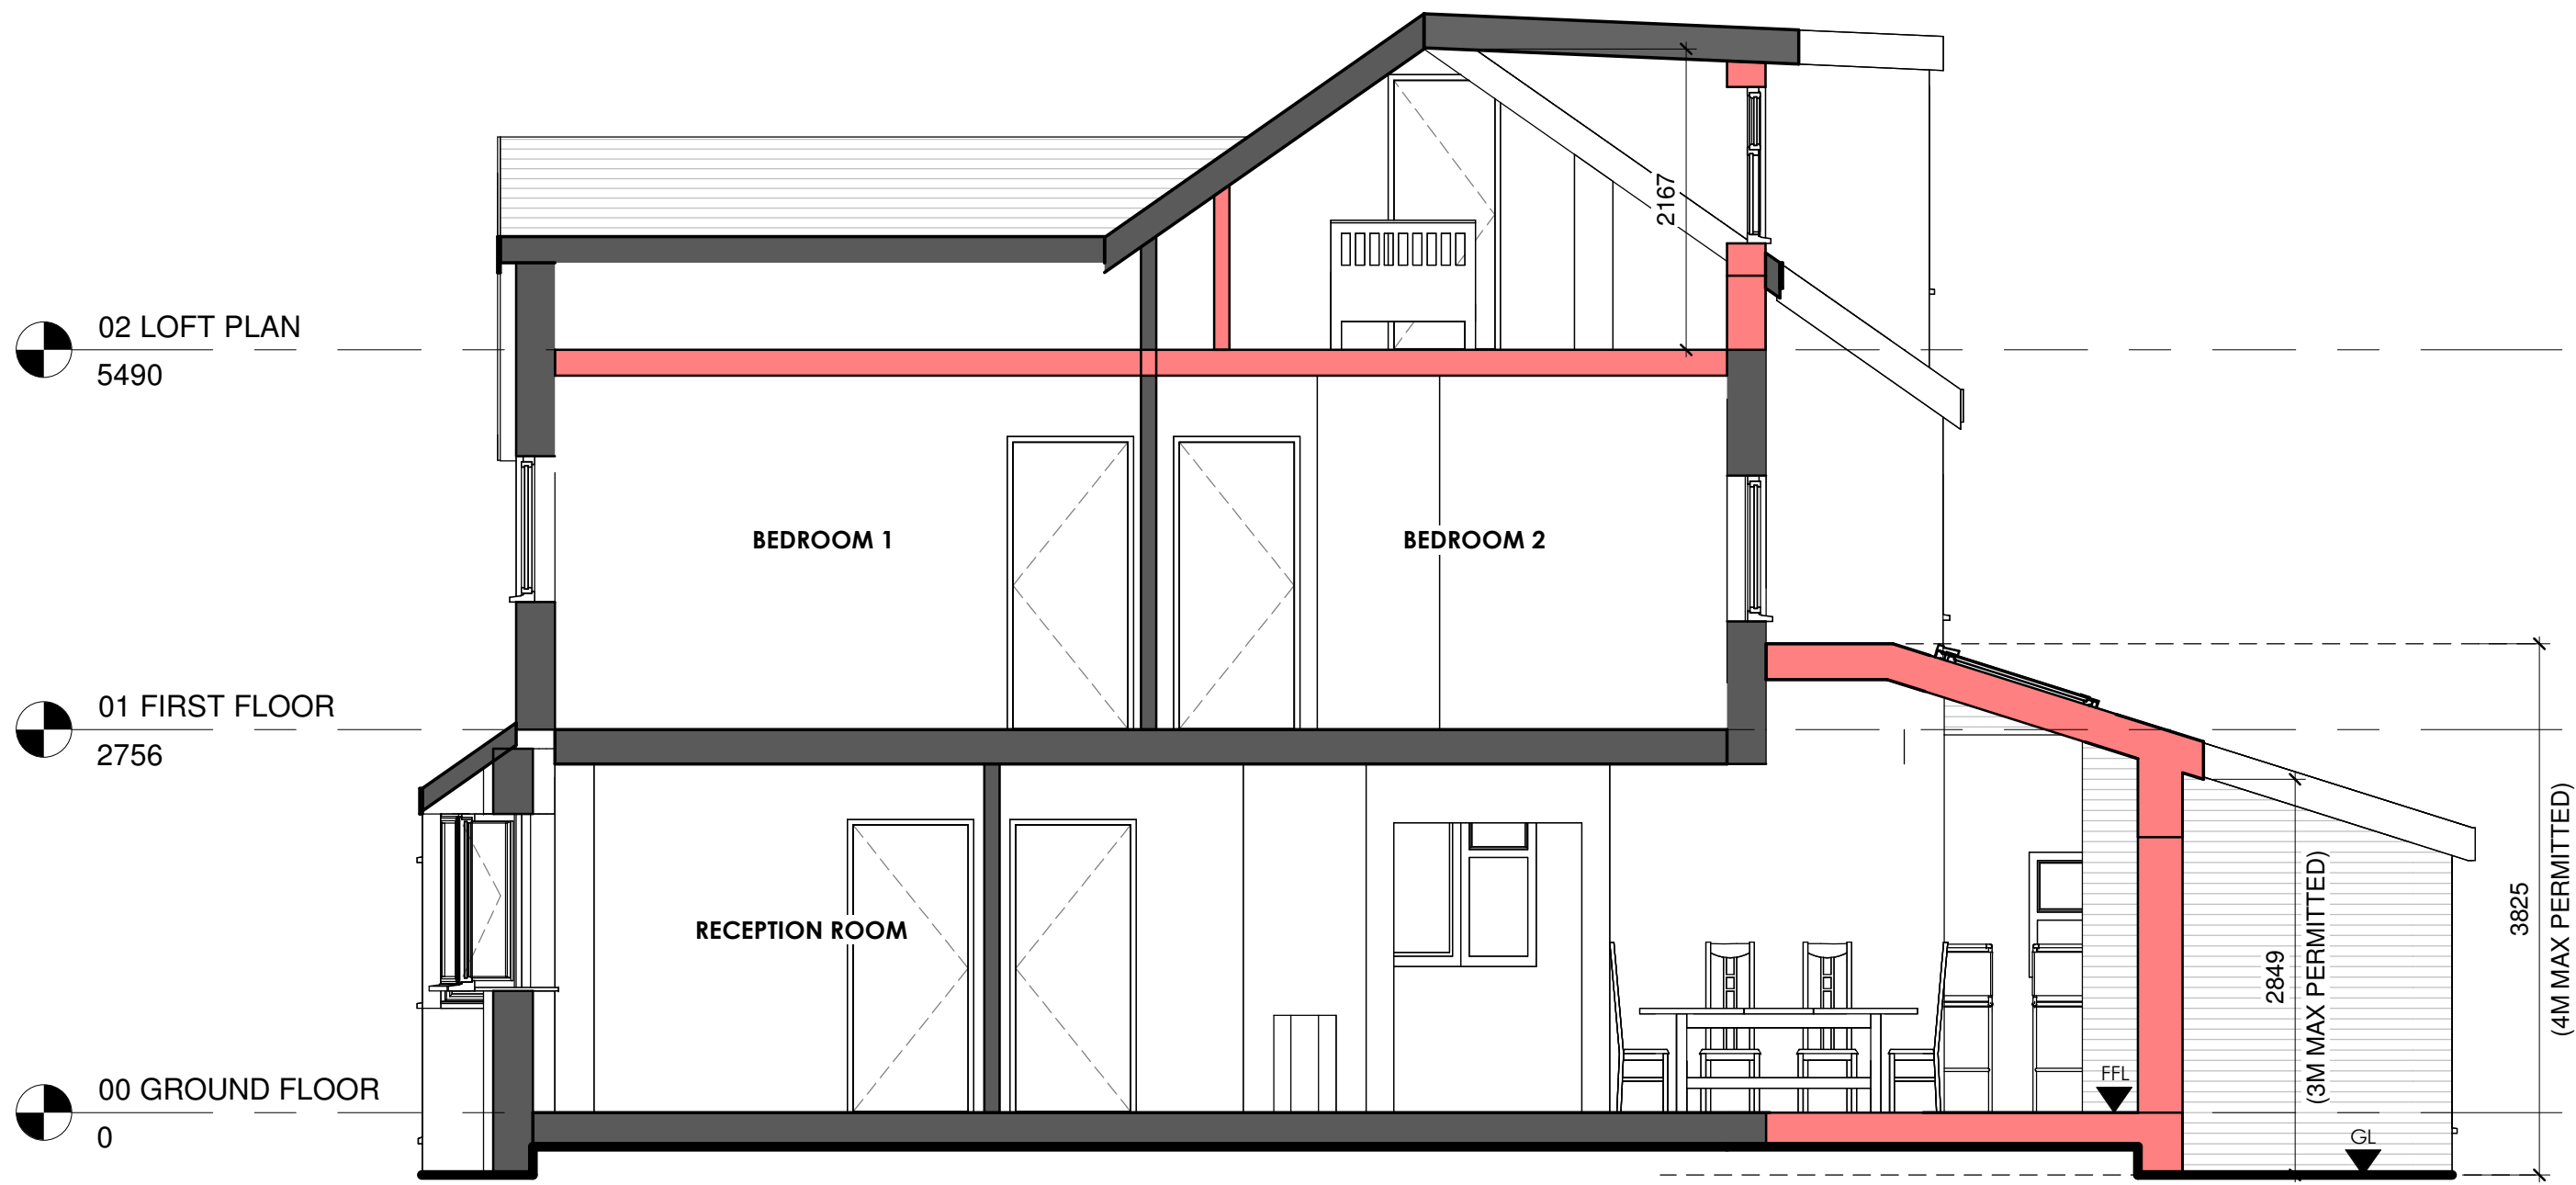

1 SECTION AA
1 : 50

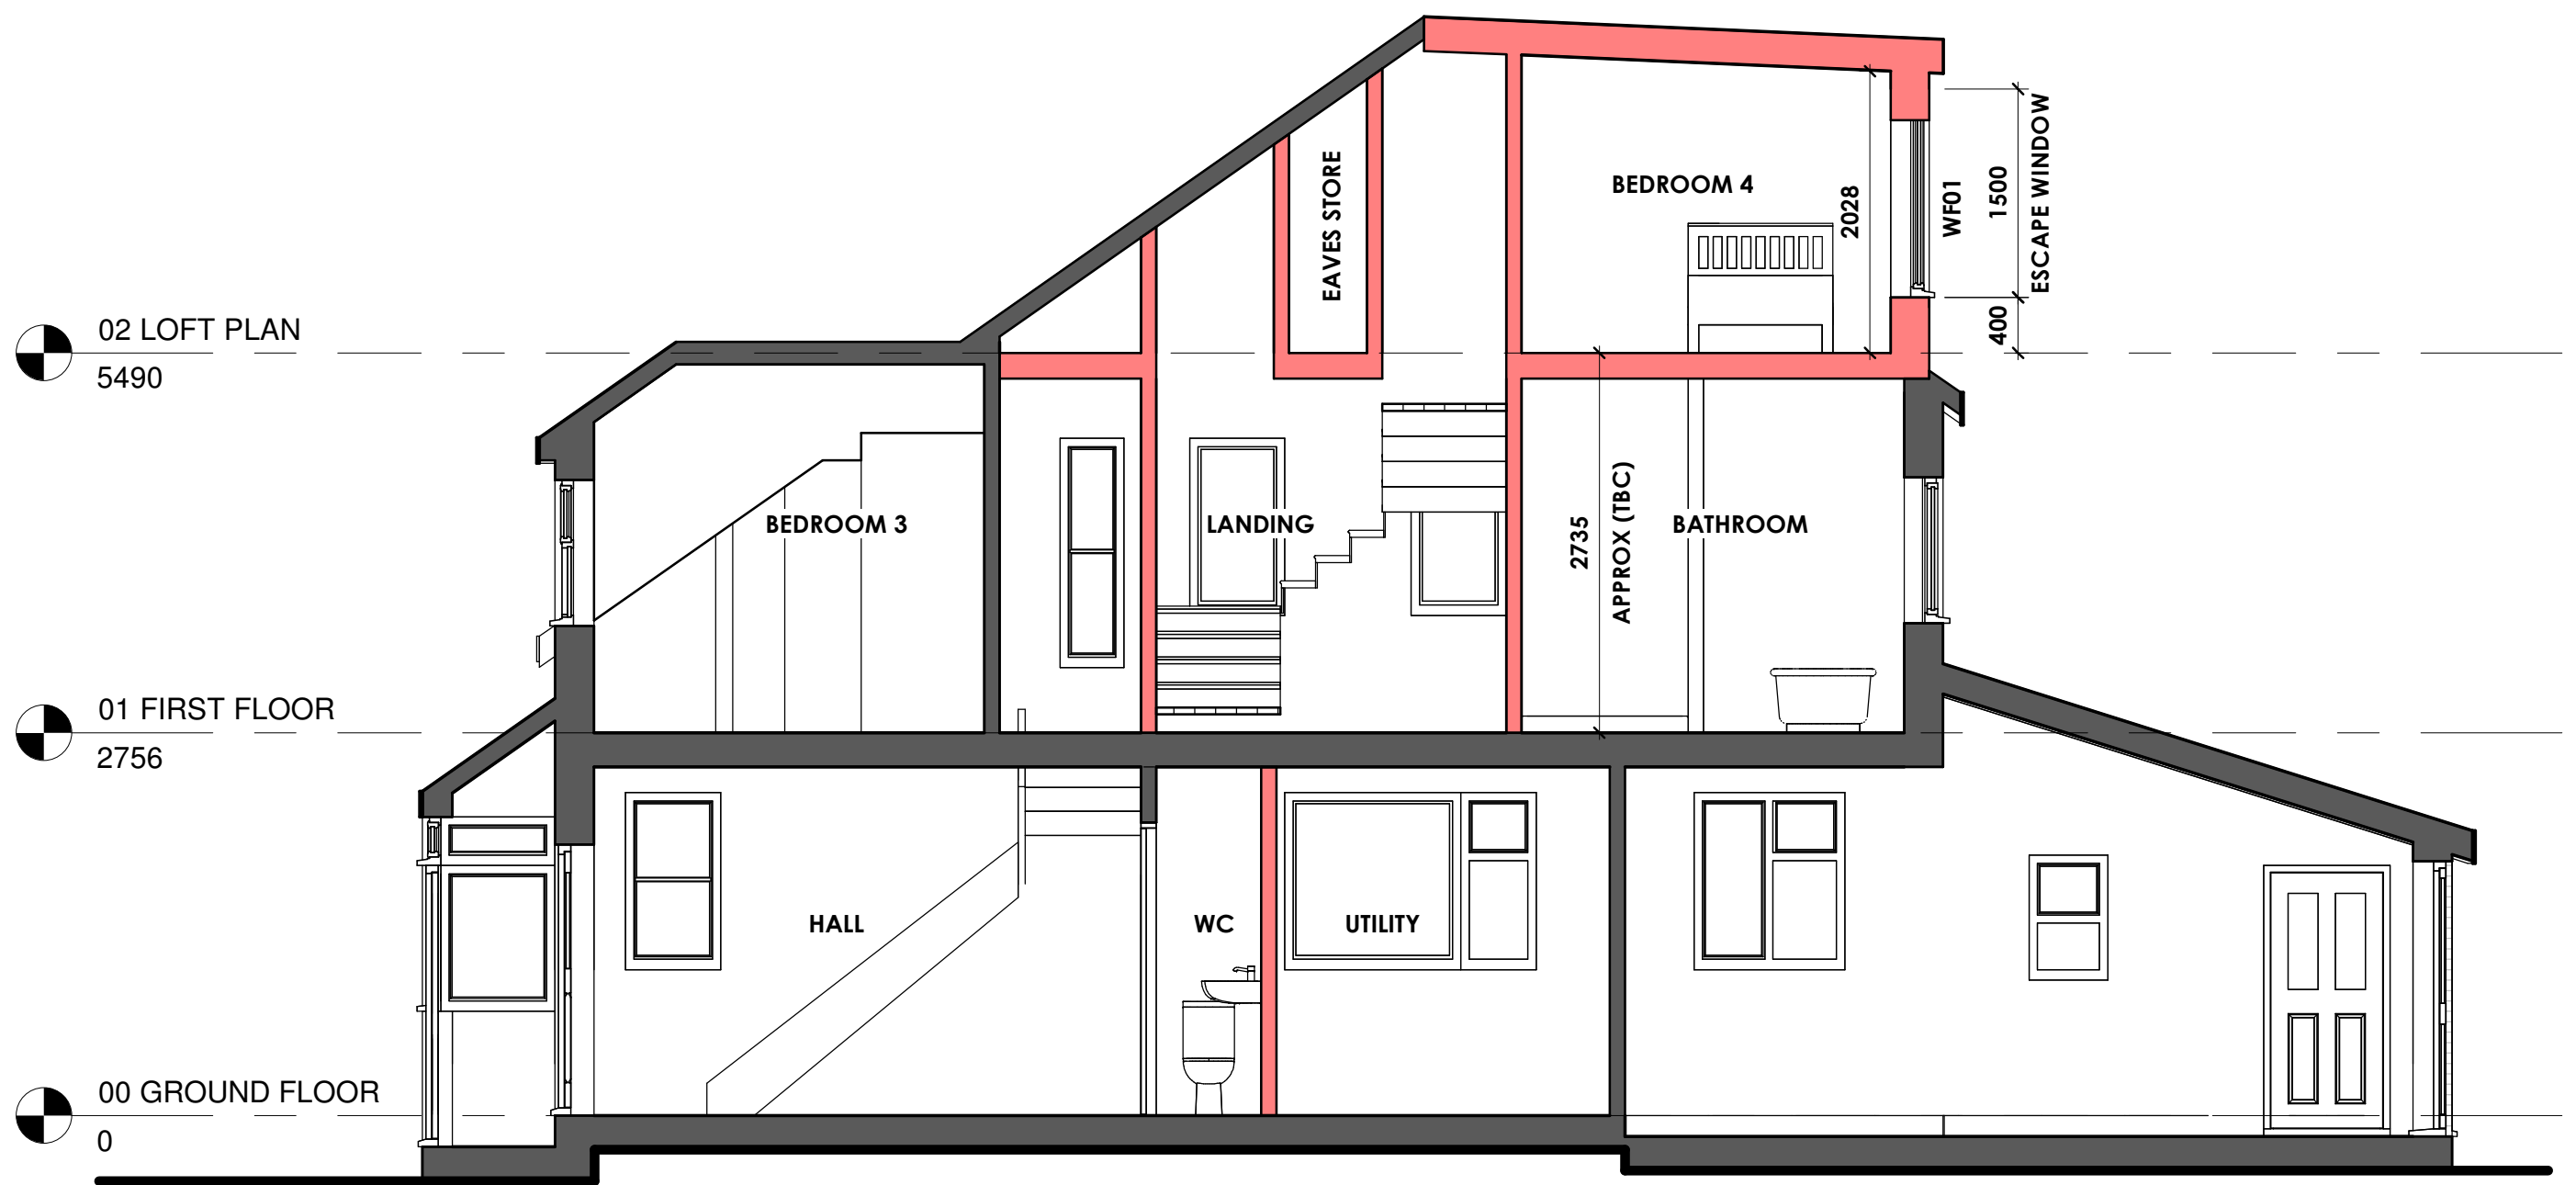

2 SECTION BB
1 : 50

THE DIMENSION SPECIFICALLY FROM THE ARCHITECT OR BY SITE MEASUREMENT. SUPPLYING THIS DRAWING IN DIGITAL FORM IS SOLELY FOR CONVENIENCE AND NO RELIANCE MAY BE PLACED ON DIGITAL DATA. ALL DATA MUST BE CHECKED AGAINST HARD COPY. DIMENSIONS MUST BE CHECKED ON SITE. ANY DISCREPANCIES MUST BE REPORTED TO THE ARCHITECT IMMEDIATELY.

E & OE

CODE	SUITABILITY DESCRIPTION		
STATUS	PURPOSE OF ISSUE		
PROJECT			
5 ROWTON GRANGE ROAD, CHAPEL-EN-LE-FRITH, SK23 0LA			
TITLE			
PROPOSED SECTIONS			
CLIENT			
MRS L. SMITH			
DRAWN BY	CHECKED BY	DATE	
SCALE (@A1)		FEBRUARY 2023	
1 : 50		PROJECT NUMBER	
DRAWING NUMBER		0037	
0037 PL 300			REV