


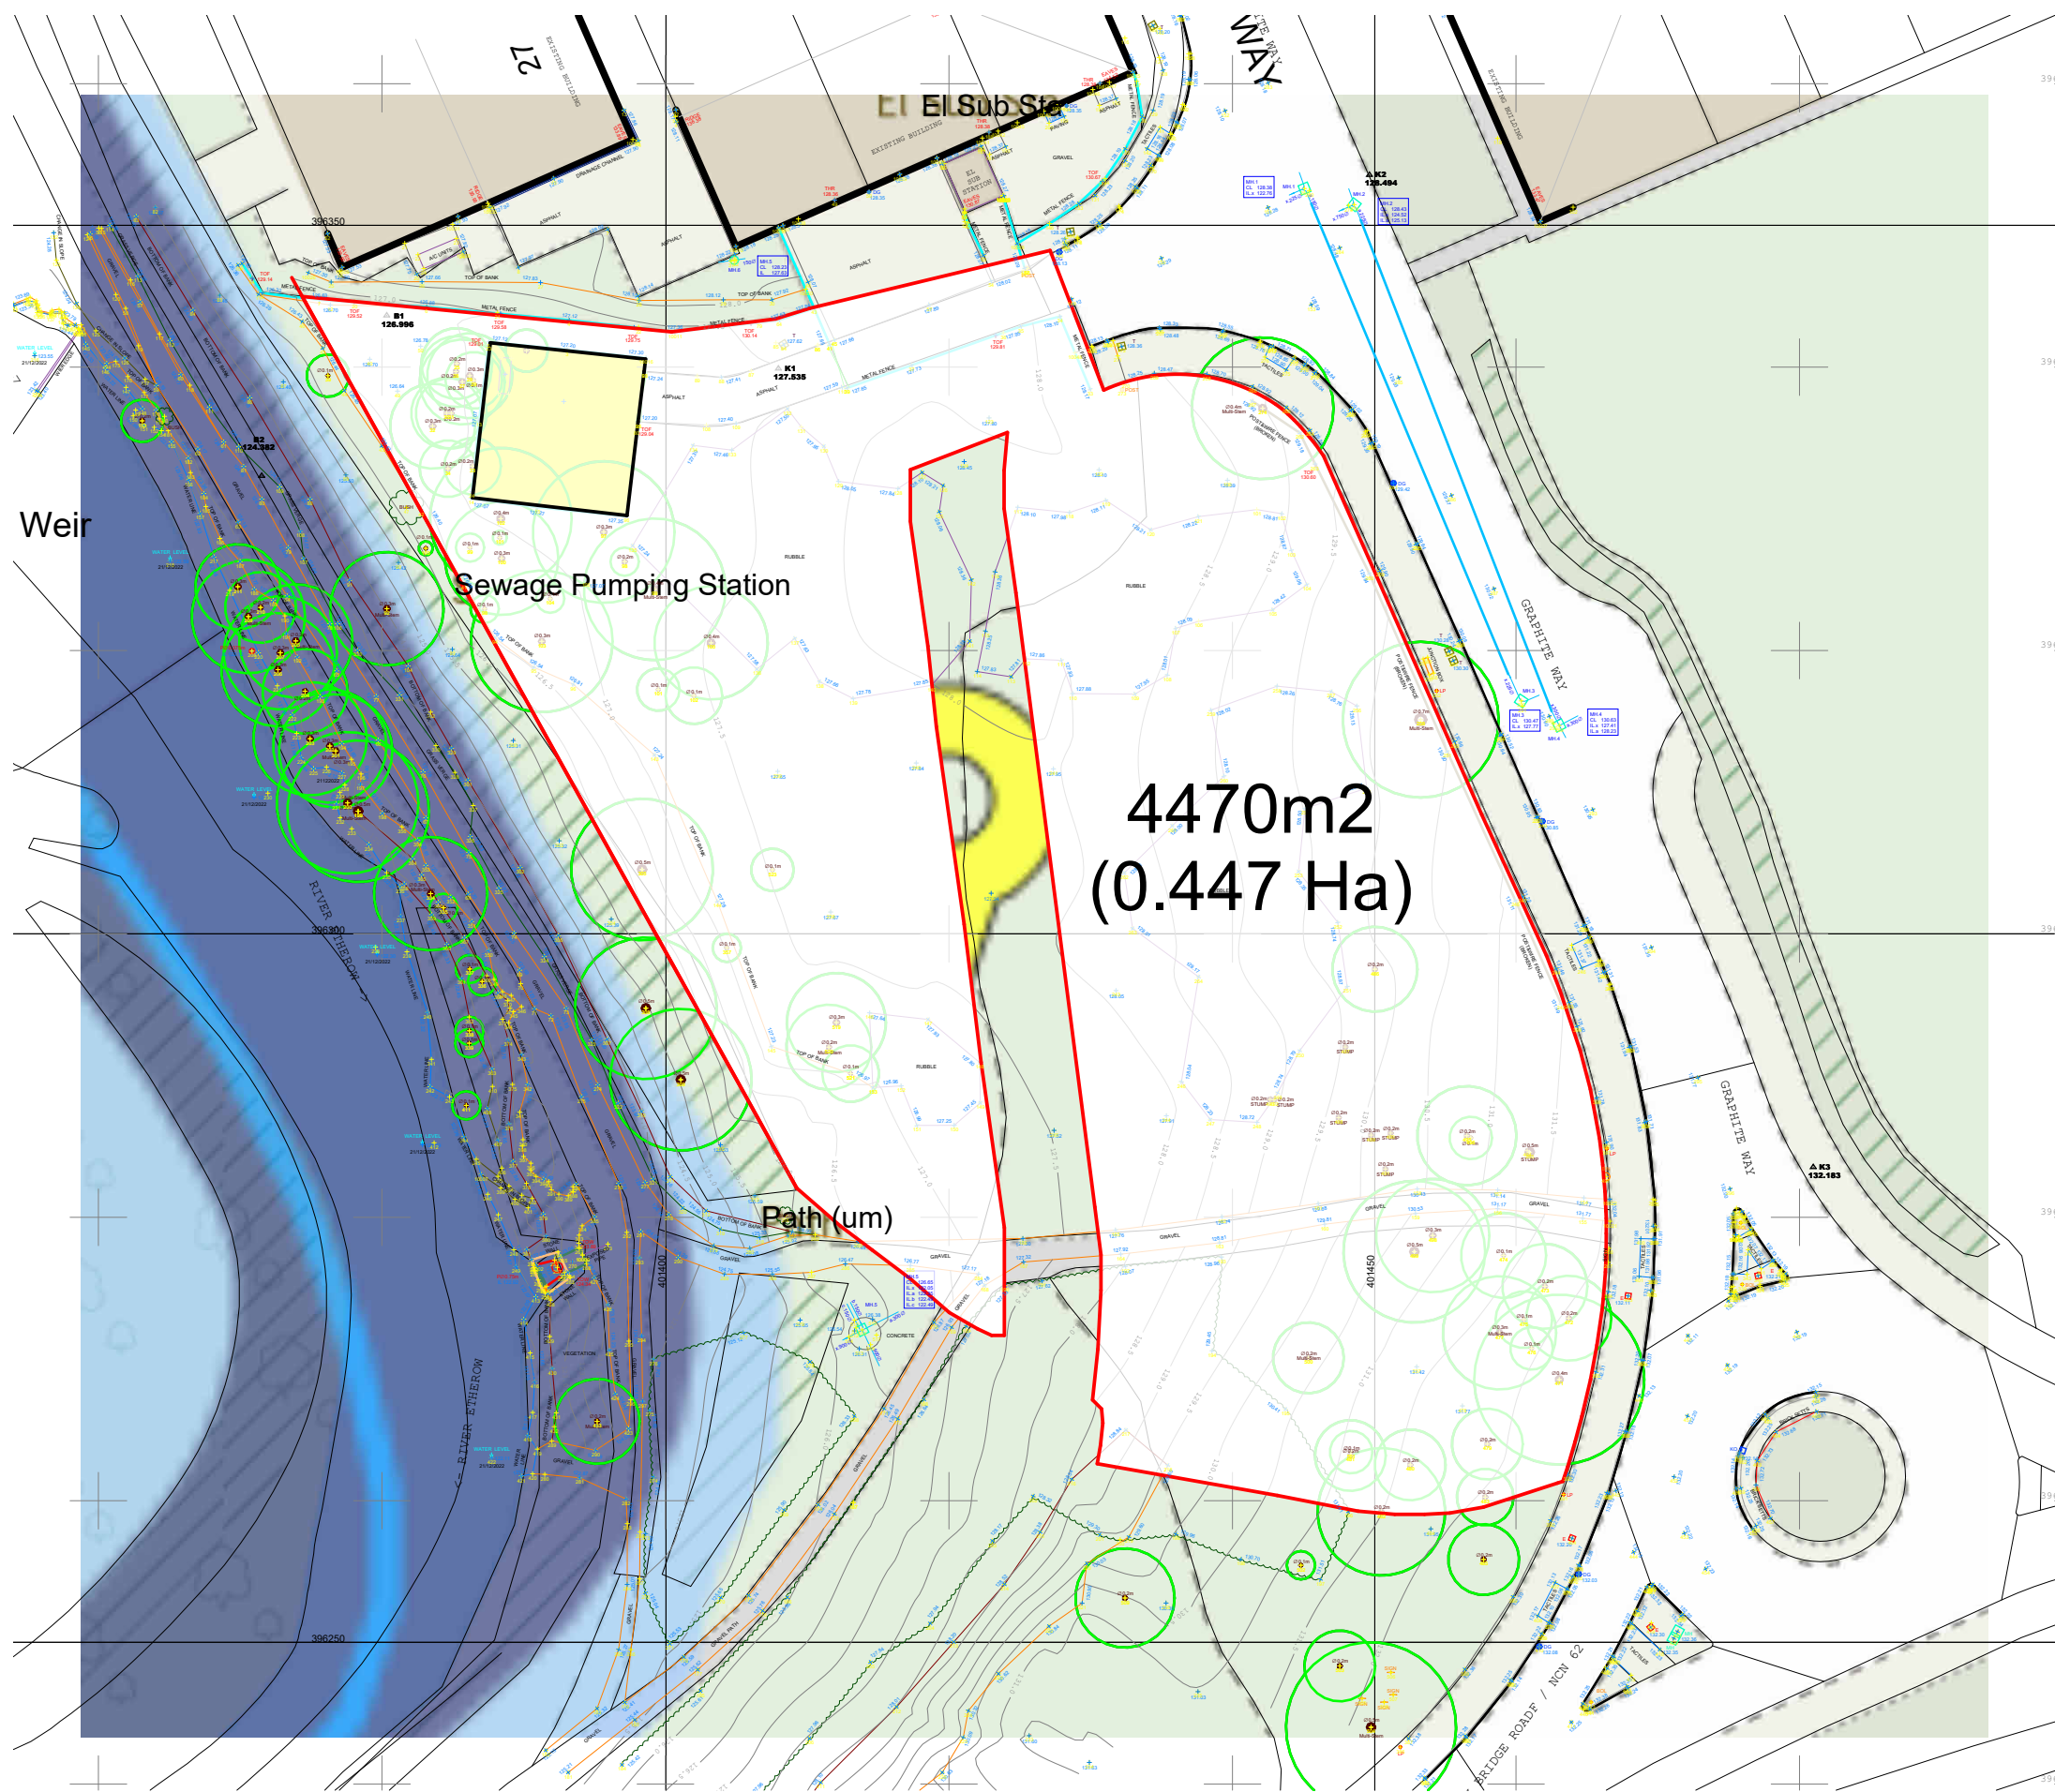

Existing - Flood Risk Map
Scale: 1 : 500

This plan shows the Flood Risk Map for Planning, overlaid with the site redline boundary for planning purposes.

No.	Description	Date
A	Topo Plan added	5/1/23
B	"Don not scale" removed from title block - planning.	17/2/23

Drawing Issue Status:

PLANNING APP

All dimensions to be checked on site prior to manufacture, setting out, or construction. Any discrepancies to be notified for clarification.

All work to be carried out strictly in accordance with current Approved Documents, British Standards, Codes of Practice, statutory regulations, and manufacturers instructions whether specifically referred to or not.

This drawing and any design there on is the copyright of Richard Jagger & RJ Design (Architectural Services) Limited and must not be reproduced in any way without their written consent.

All references to RJ Design or other abbreviation, shall be taken to mean "RJ Design (Architectural Services) Limited".



Richard Jagger MCIAT
Chartered Architectural Technologist
CIAT Chartered Practice

RJ

DESIGN
Architectural Services
07721 996296
www.rj-design.co.uk

Project:
**Proposed Industrial Development
Graphite Way, Hadfield**

Client:
Dr. R. Levine

Sheet Title:
Indicative Flood Risk Plan

Date: Sept '22	Scale: As Shown	Sheet Size: A2
Project No: 22/	Drwg No: A104	Rev: B