




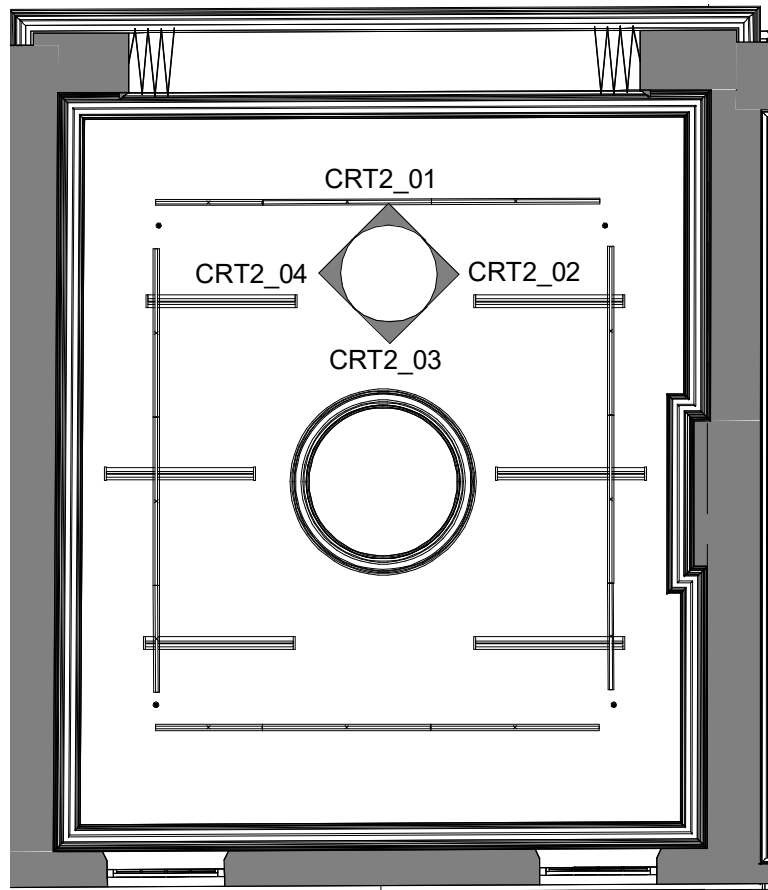


Court 2 (Open Office) Plan
scale 1:100@A2

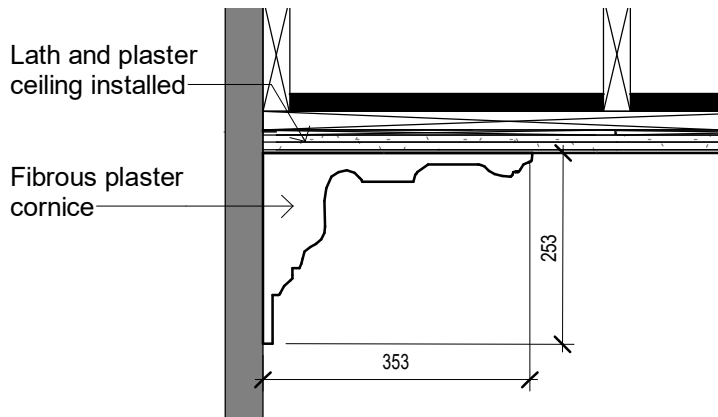


Section PS_01 Cornice Detail
scale 1:10@A2

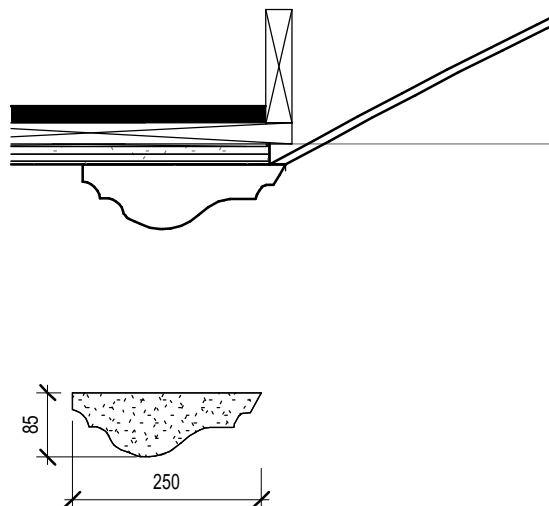


Molding to roof light dimensions
scale 1:10@A2

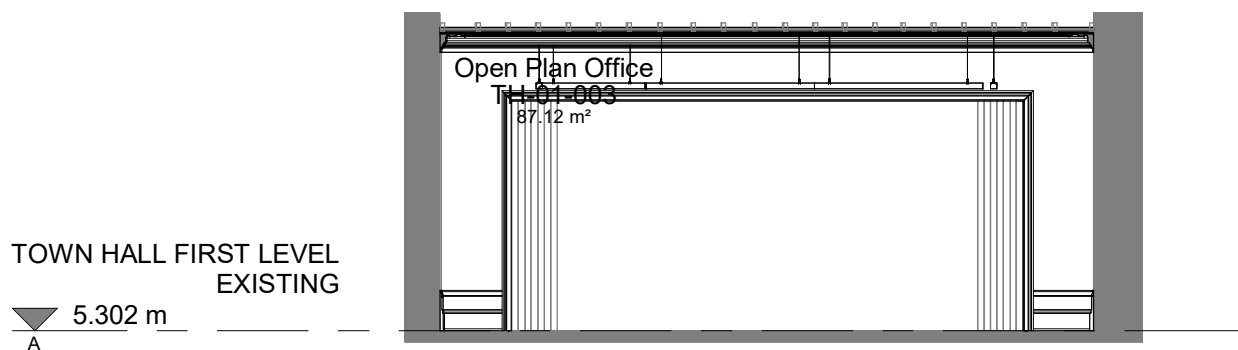


Internal Elevation CRT2_01
scale 1:100@A2

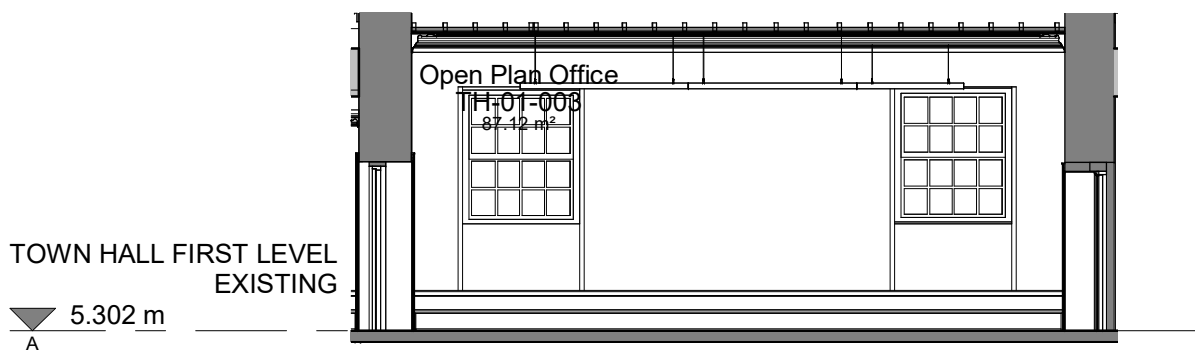

Internal Elevation CRT2_03
scale 1:100@A2

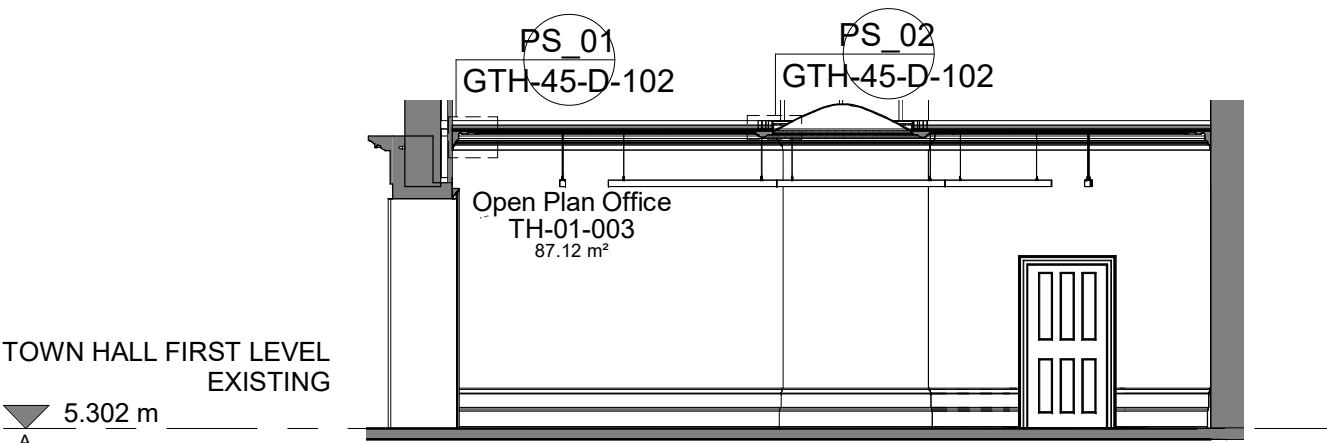

Internal Elevation CRT2_02
scale 1:100@A2

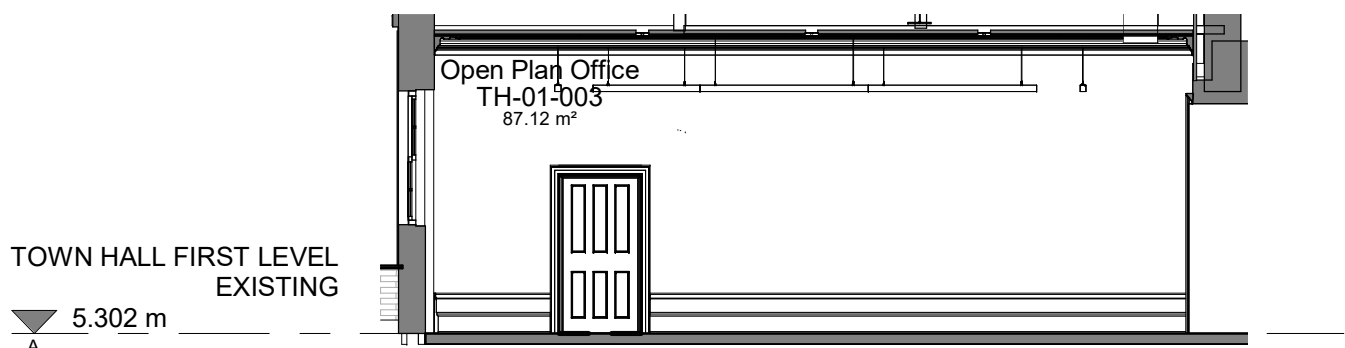

Internal Elevation CRT2_04
scale 1:100@A2

A	Details Updated	06.03.23	ASN	JW
Rev	Construction Issue	11.08.22	ASN	JW
original by	ASN	date created	12.07.2022	approved by
				JW

AHR
AHR Building Consultancy Ltd
5th Floor
55 Princess Street
Manchester
M2 4EW
United Kingdom

T +44(0)161 8287900
E manchester@ahr.co.uk
www.ahr.co.uk

client name	 High Peak Borough Council working for our community		
project	Glossop Town Hall Refurbishment		
drawing	Town Hall First Floor - Court Room 2 Ceiling Molding Details		
computer file	C:\Users\Alan.Nuttall\REVIT LOCAL FILES\2021\00039\001 - High Peak Council - Glossop Town Hall Refurbishment Construction - 06.11.22\Alan.Nuttall.rvt	plot date	
project number	2021.00039.001	scale	As indicated @A2
drawing number	GTH-45-D-102	rev	A
		issue status	C

This drawing is to be read in conjunction with all related drawings. All dimensions must be checked and verified on site before commencing any work or producing shop drawings. The originator should be notified immediately of any discrepancy. This drawing is copyright and remains the property of AHR.

0.0.5m1m 2m 5m
1:100

0 0.5m 1m 2m
1:10