

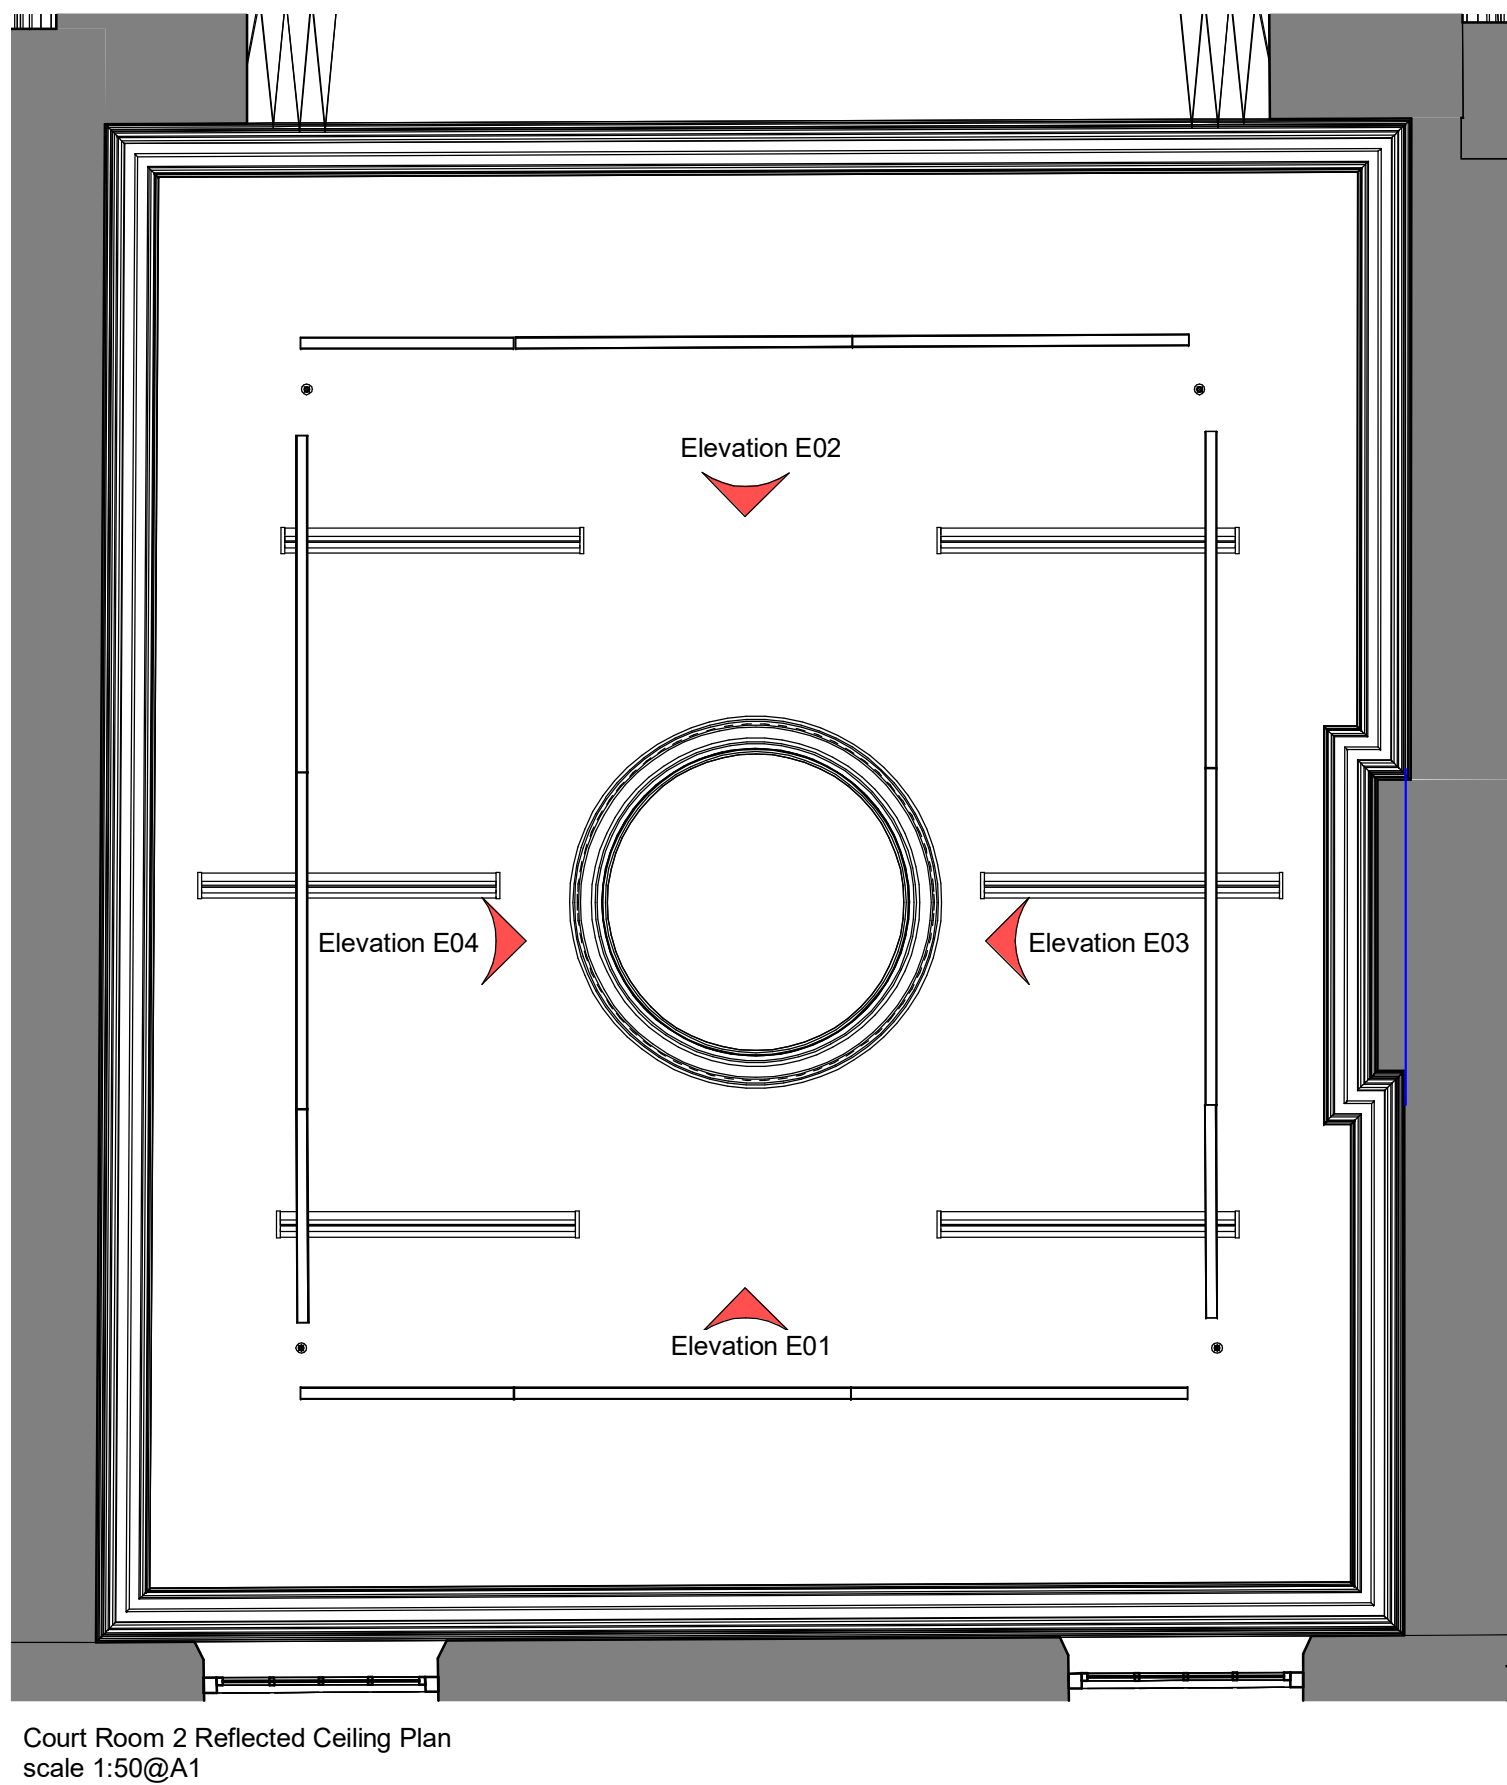
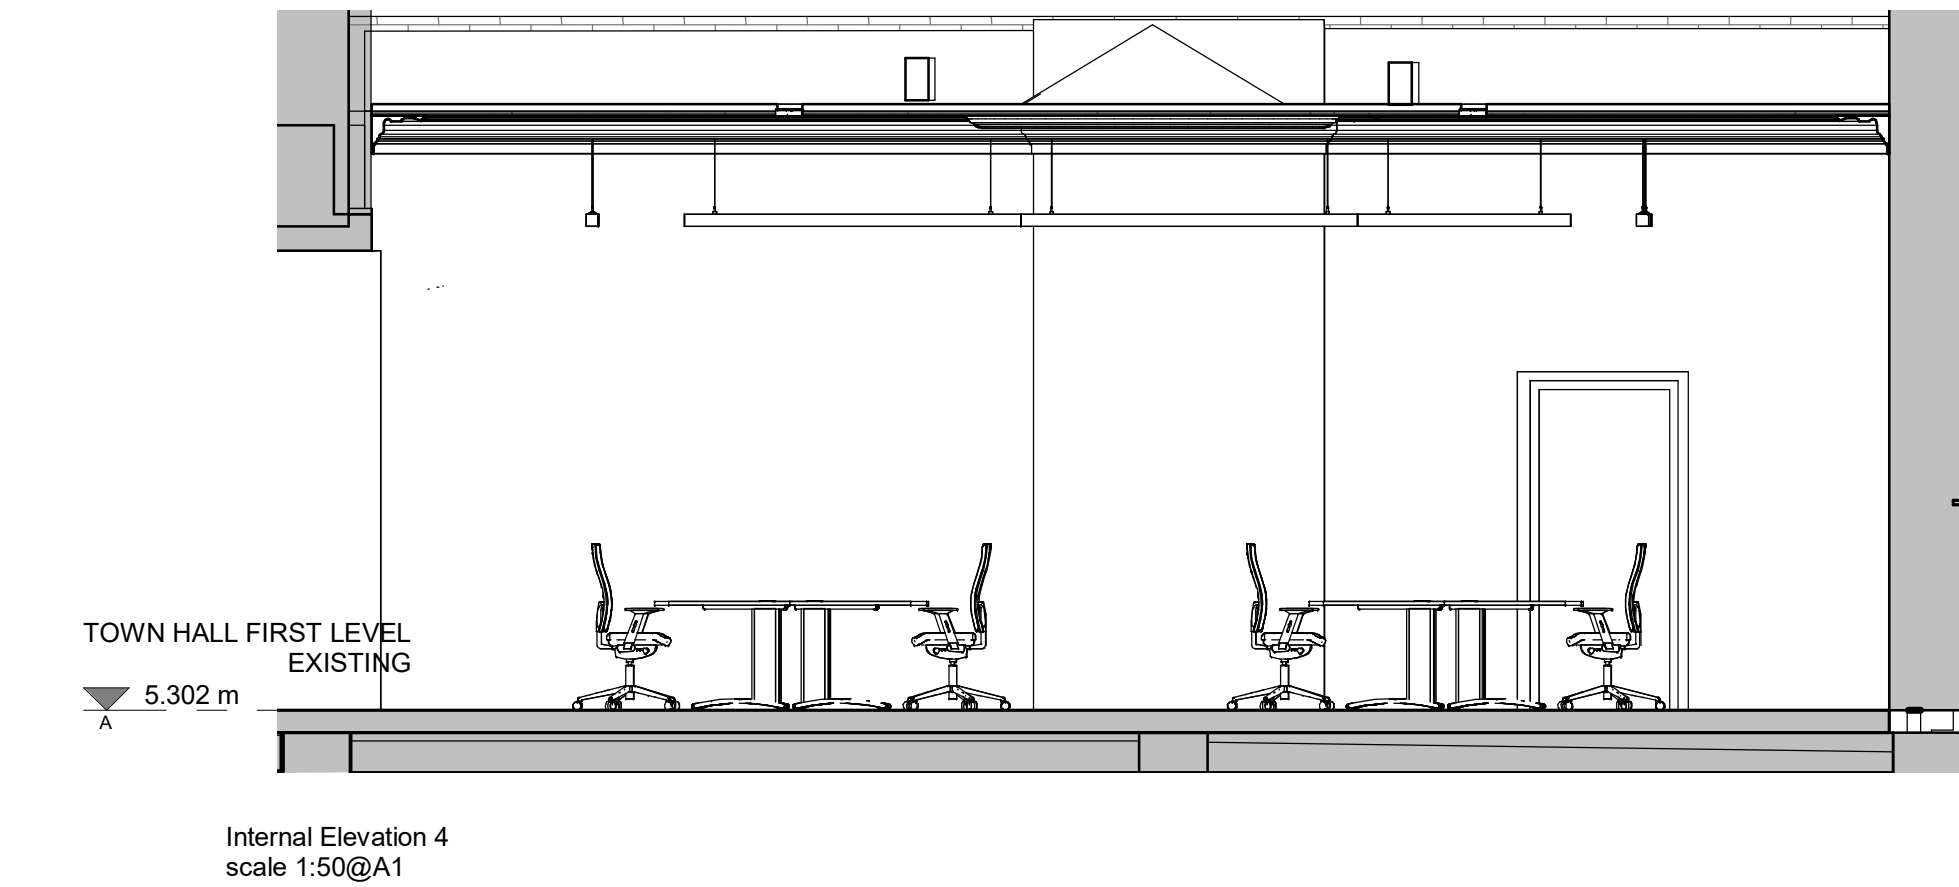
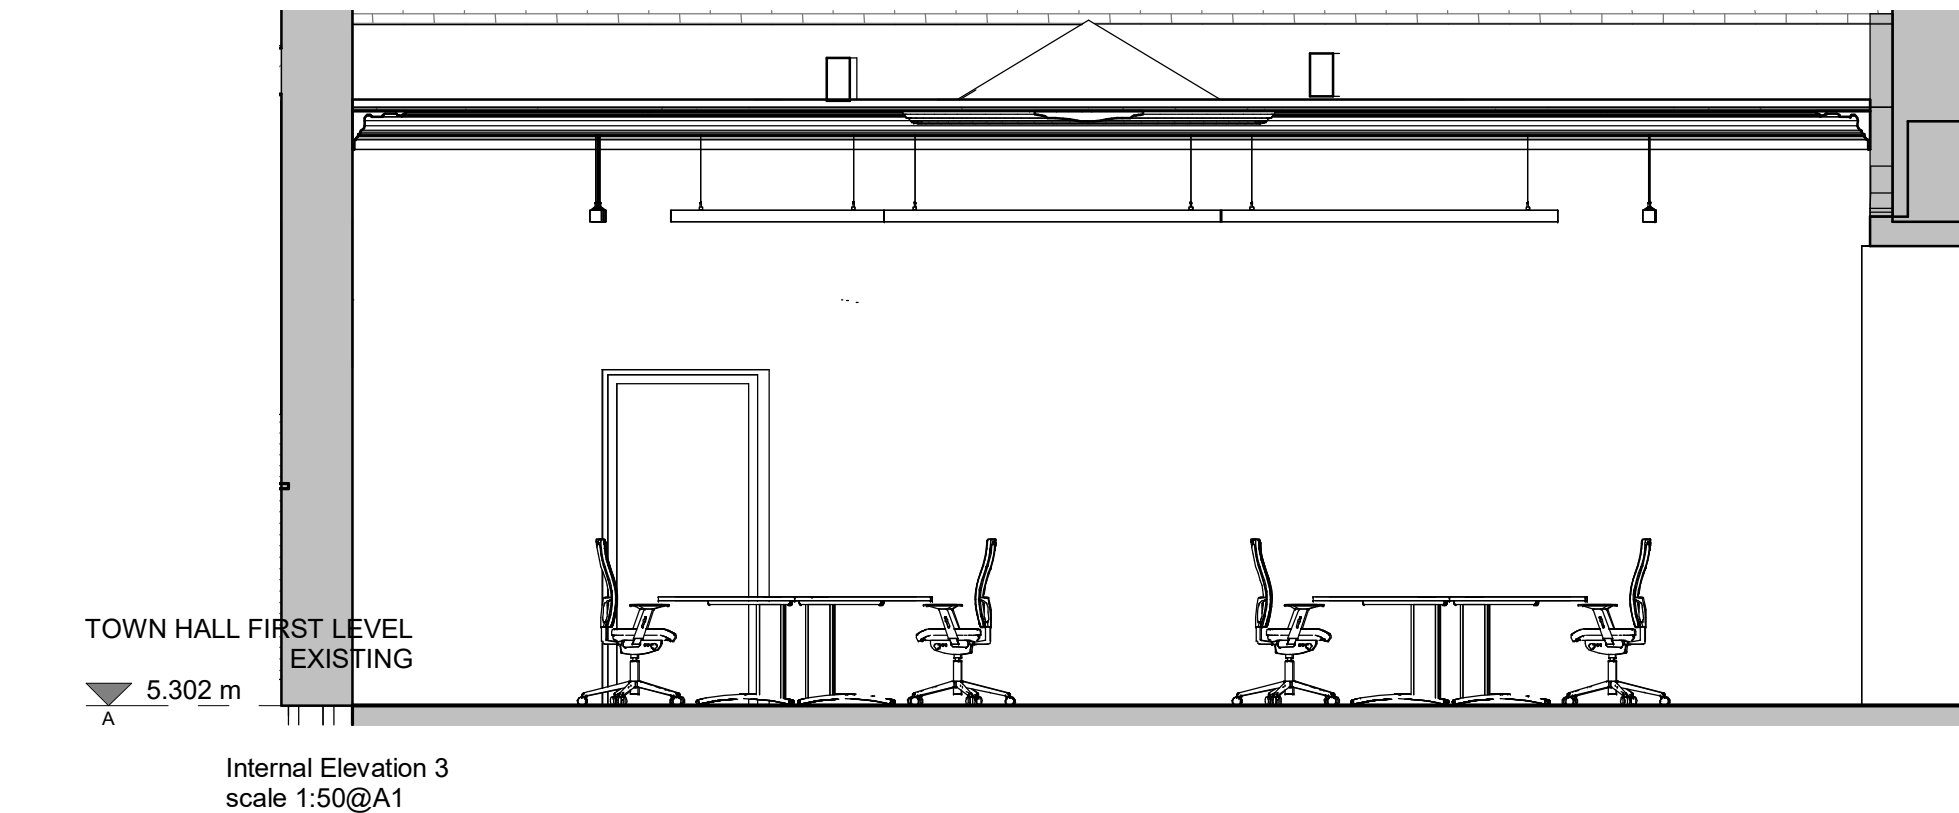


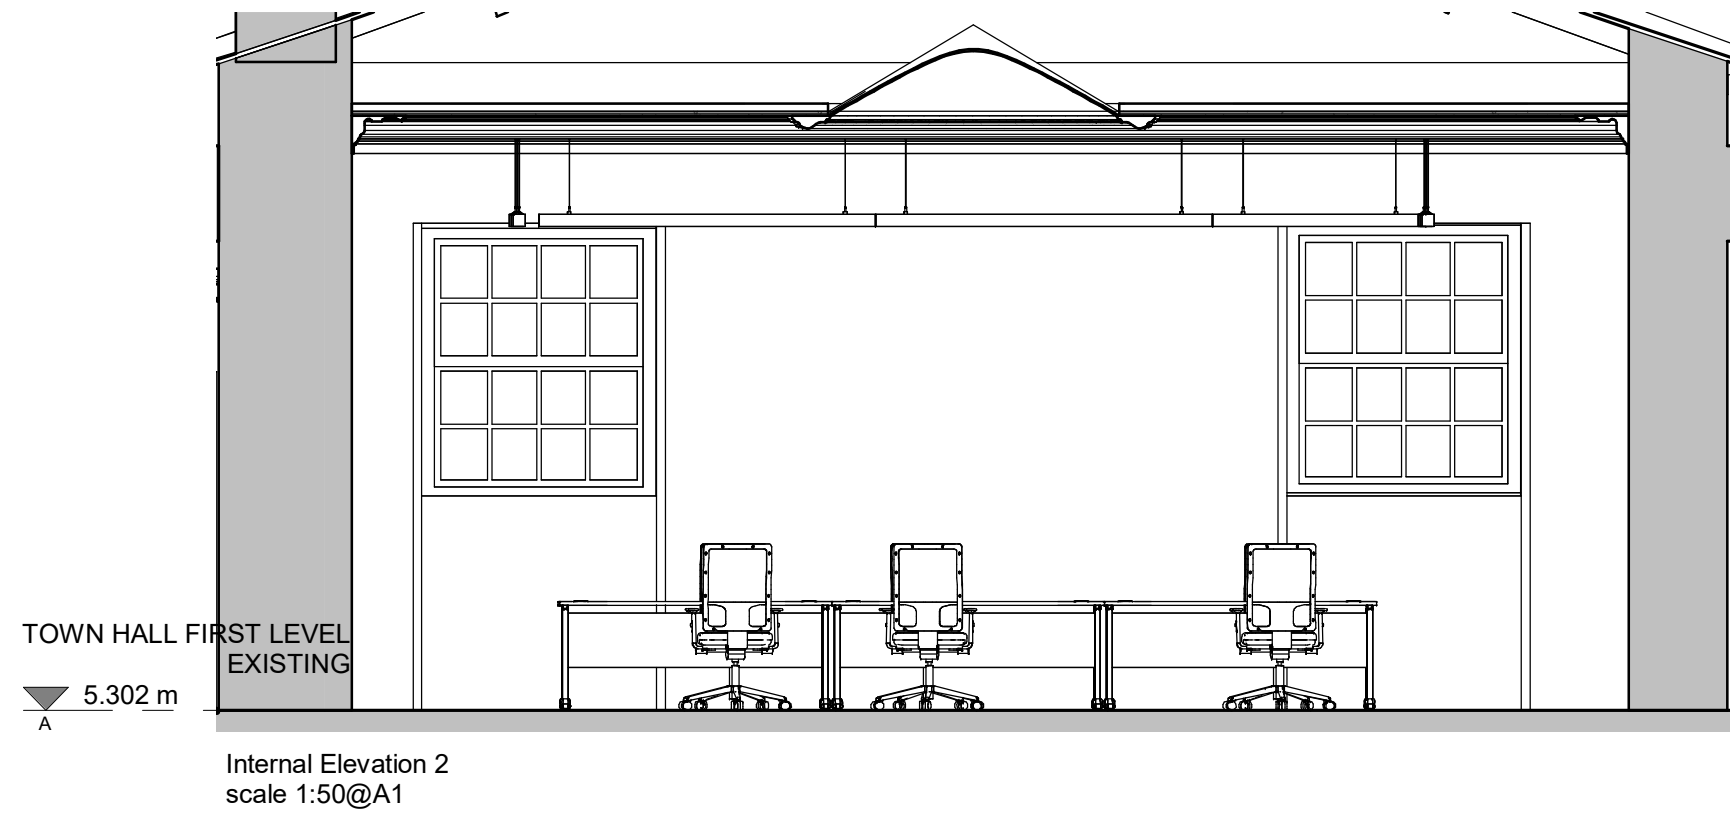

Thorlux Firefly recessed emergency light

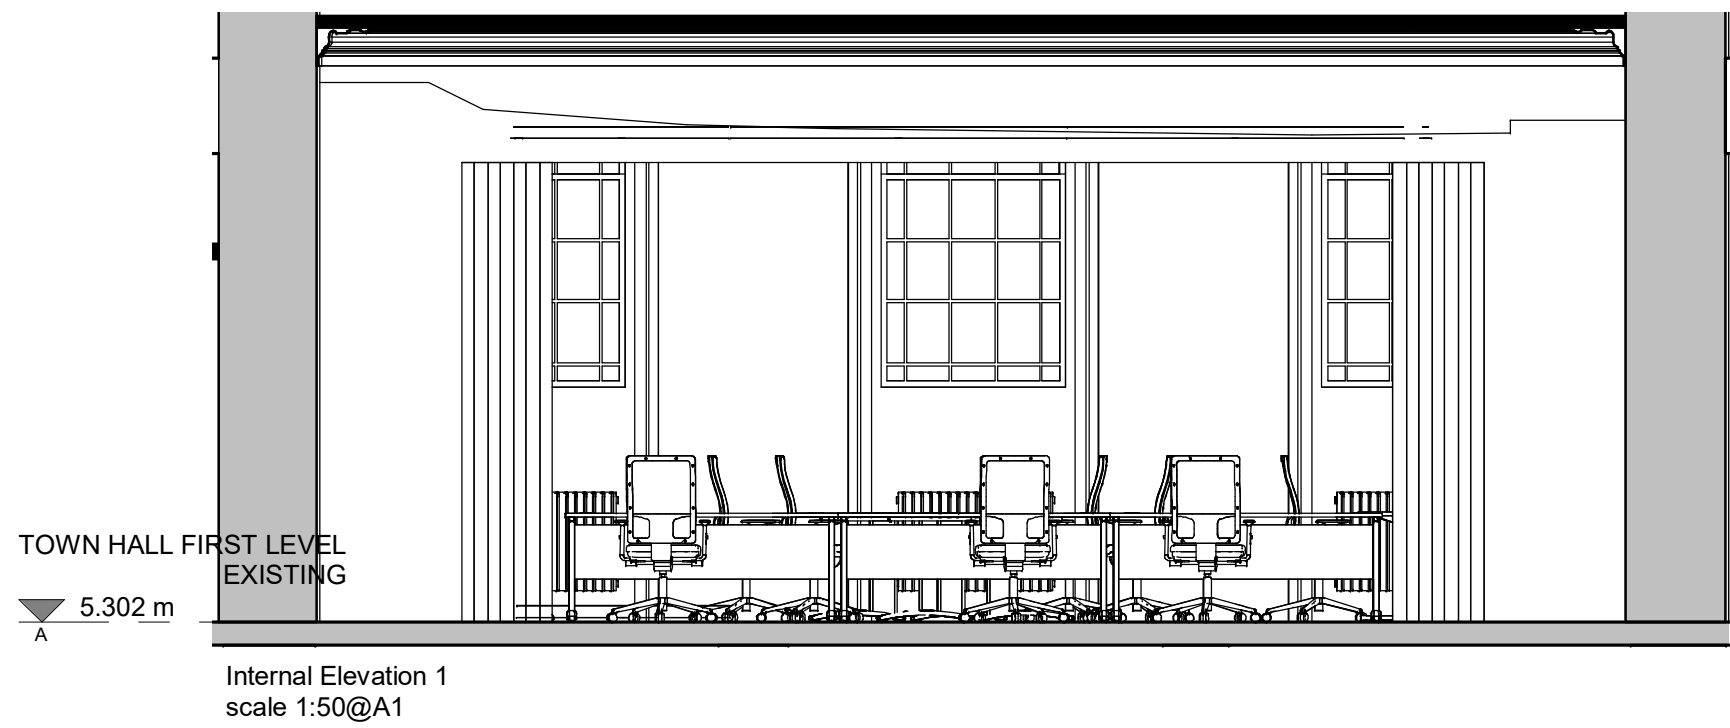

Fagerhult Time square pendant light

## Notes

THIS DRAWING IS TO BE READ IN CONJUNCTION WITH ALL ACCOMPANYING INFORMATION

Ⓢ  
THORLUX lighting - Firefly  
Emergency Recessed Light

2250 and 1410  
FAGERHULT - Time Square Pendant Linear LED

1000  
175  
Linear Slot Diffuser  
Air Conditioning Unit



Perspective View  
scale NTS@A1

0 0.5m 1m 2m 5m

1:50

| Rev         | Description  | Date     | Dr<br>by    | App<br>by |
|-------------|--------------|----------|-------------|-----------|
| original by | date created | 11/30/22 | approved by | JW        |
| ASN         |              |          |             |           |

**AHR**  
AHR Building Consultancy Ltd  
5th Floor  
55 Princess Street  
Manchester  
M2 4EW  
United Kingdom

T +44(0)161 8287900  
E manchester@ahr.co.uk  
www.ahr.co.uk

client name  
**High Peak Borough Council**  
*working for our community*

project  
**Glossop Town Hall Refurbishment**

drawing  
**Proposed Lighting Court Room 2**

|   |                                 |
|---|---------------------------------|
| computer file<br>C:\Users\Alan.Nutall\REVIT LOCAL FILES\2021.00039.001 - High Peak<br>Council - Glossop Town Hall<br>Refurbishment - Construction - 18.11.22 - Alan.Nutall.rvt | plot date                       |
| project number<br><b>2021.00039.001</b>   | scale<br><b>As indicated@A1</b> |
| drawing number<br><b>SK_63-003</b>   | rev<br><b>Sketch</b>            |

This drawing is to be read in conjunction with all related drawings. All dimensions must be checked and verified on site before commencing any work or producing shop drawings. The originator should be notified immediately of any discrepancy. This drawing is copyright and remains the property of AHR.