




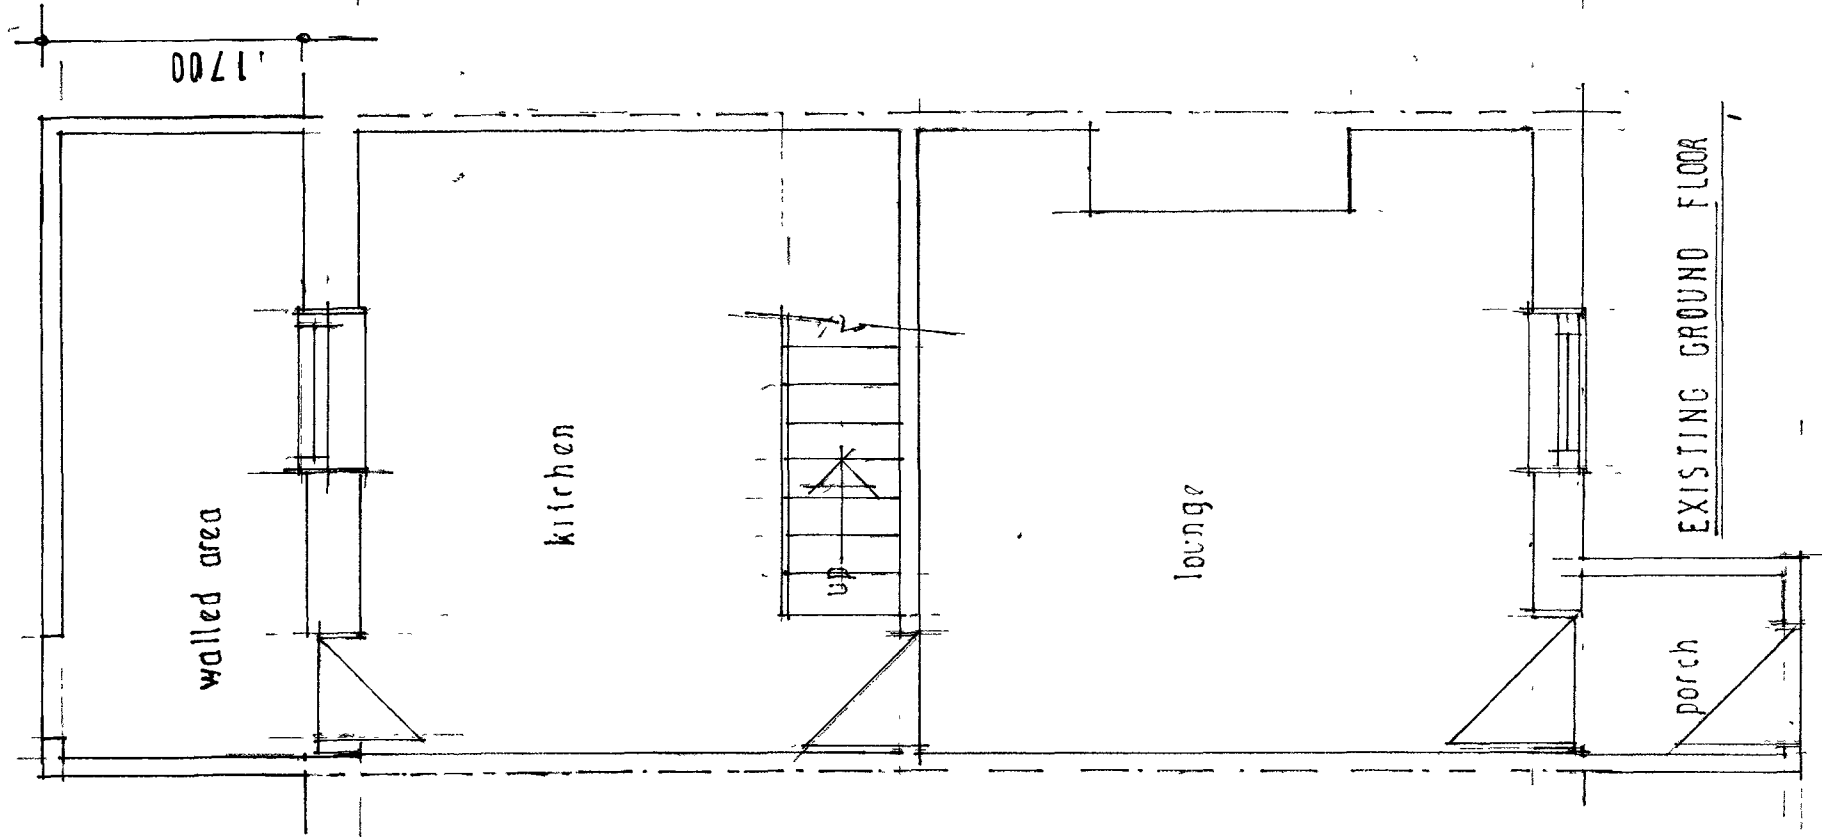


EXISTING GROUND FLOOR

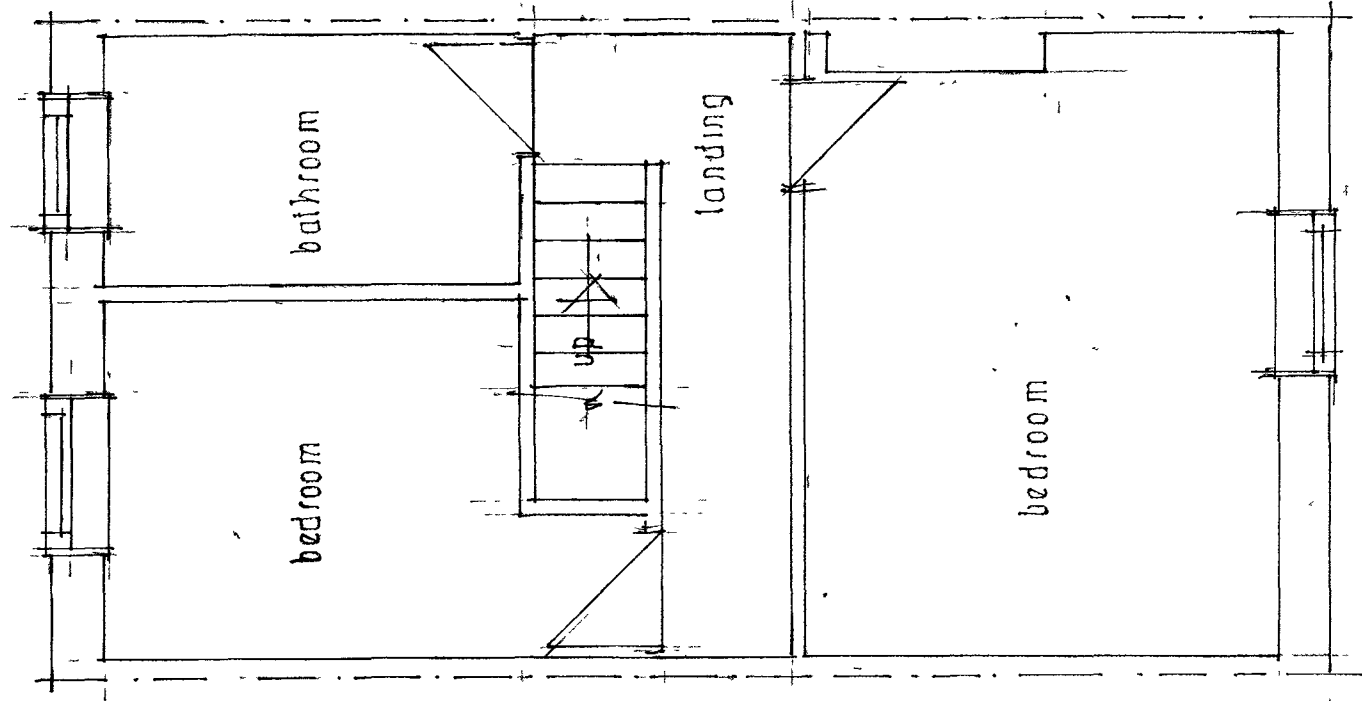


EXISTING FIRST FLOOR

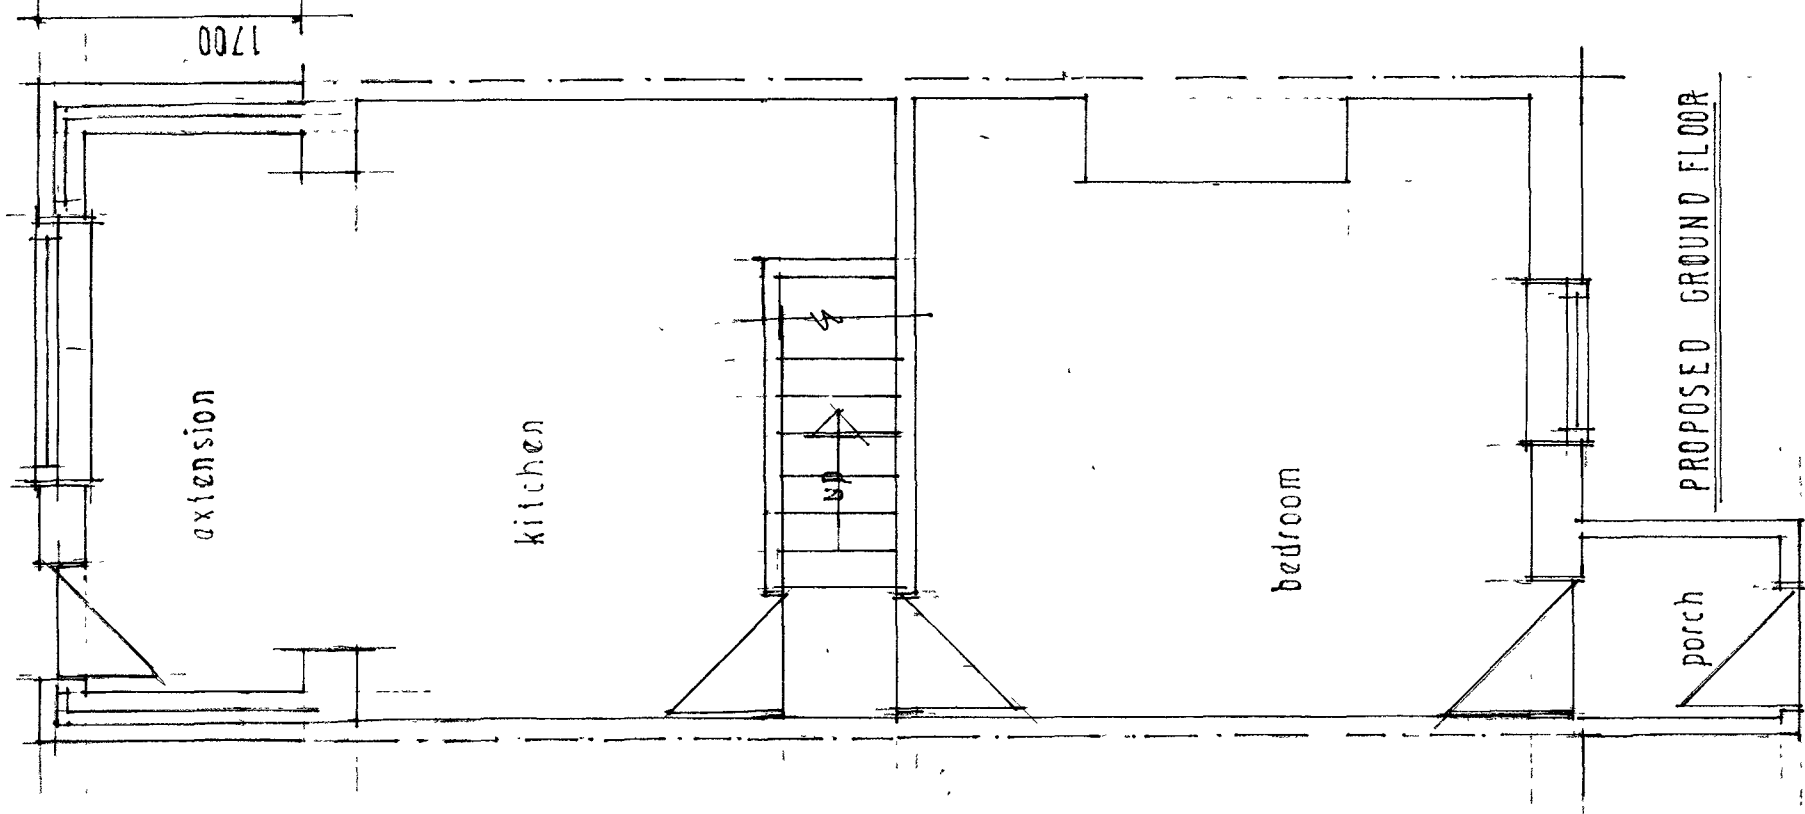


PROPOSED GROUND FLOOR

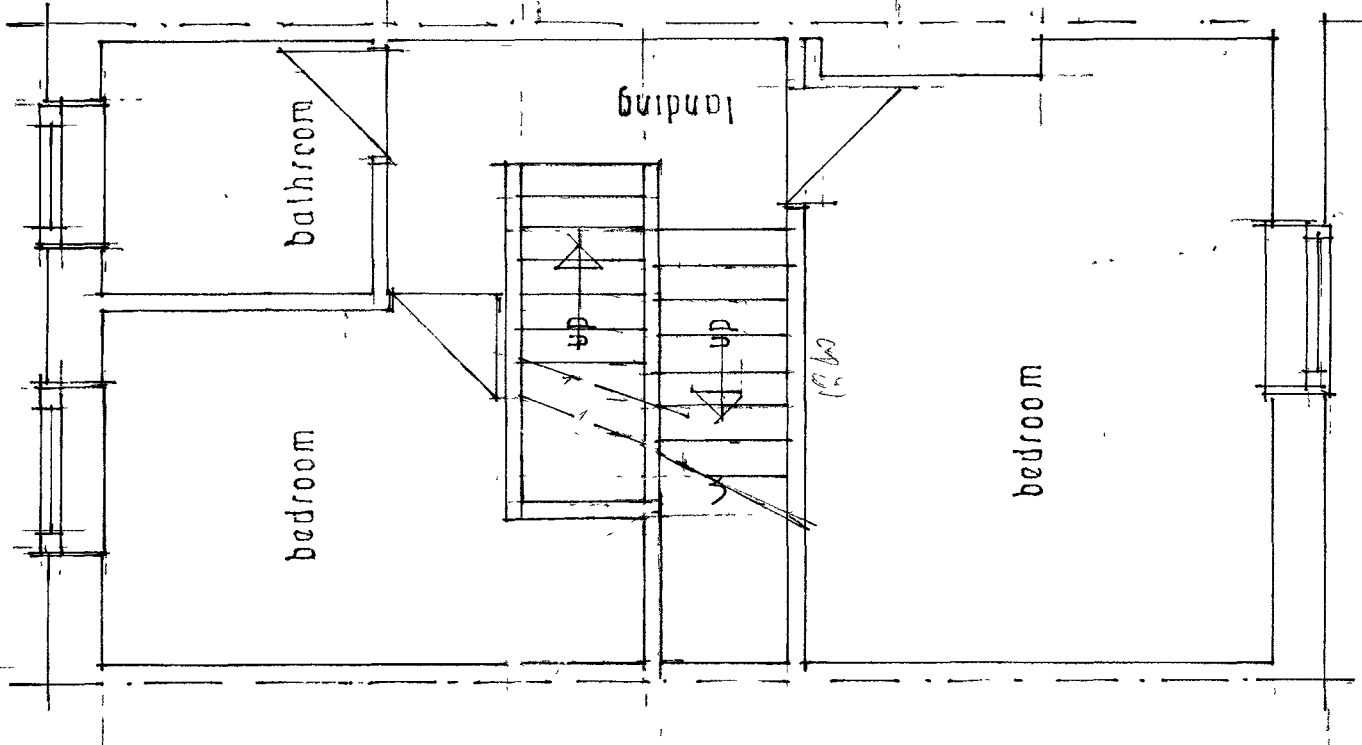

PROPOSED FIRST FLOOR

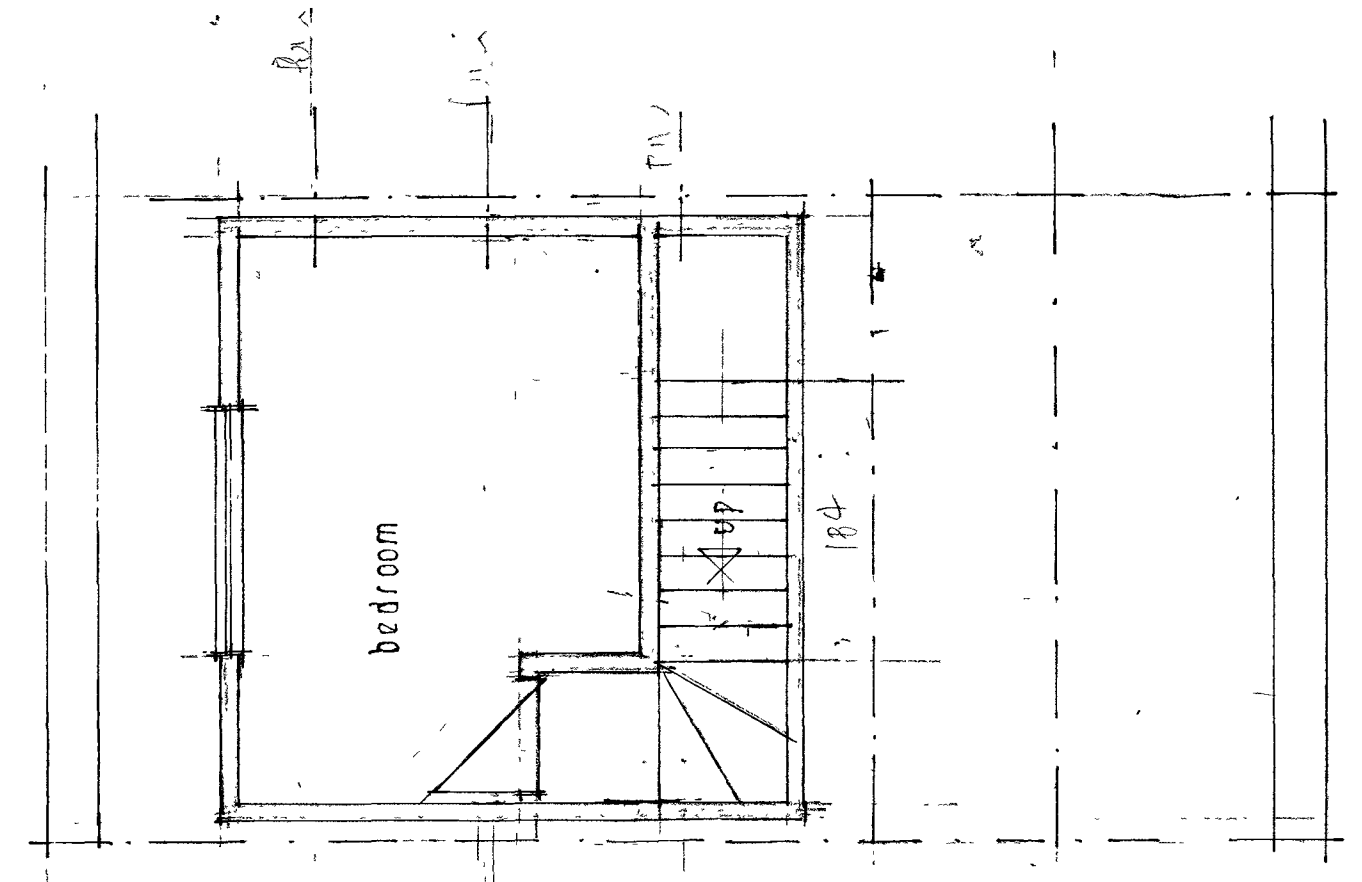

PROPOSED DORMER PLAN

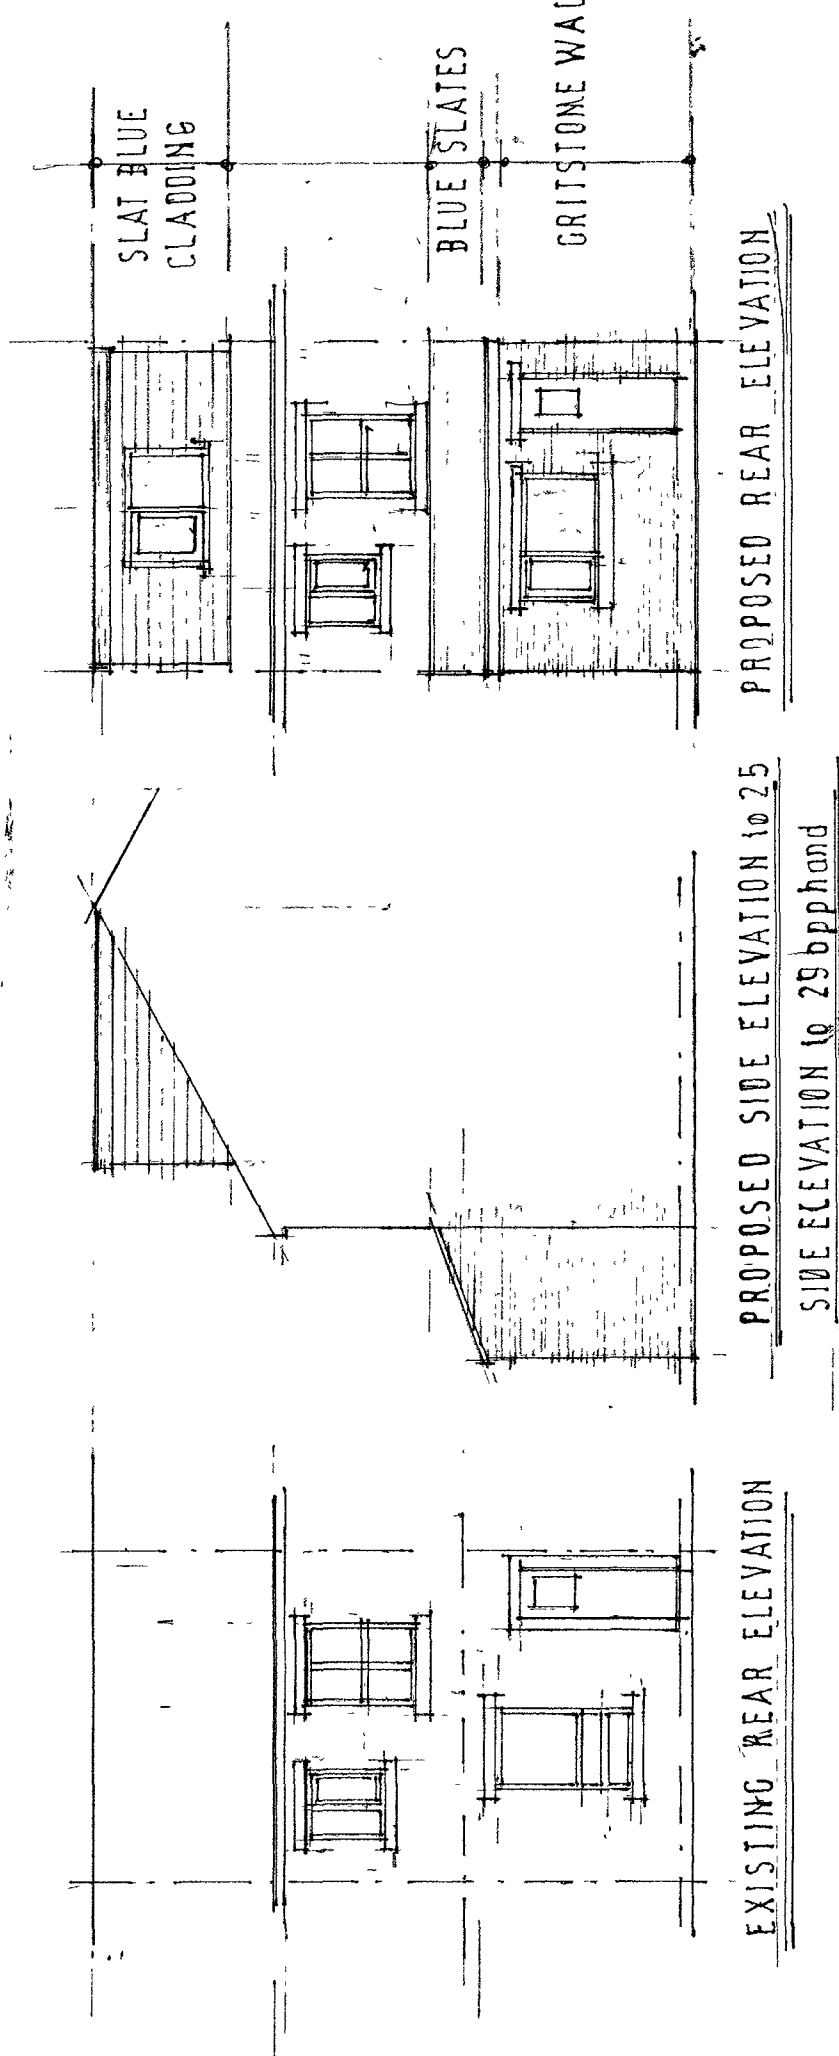

EXISTING REAR ELEVATION

PROPOSED SIDE ELEVATION to 25

PROPOSED REAR ELEVATION

SIDE ELEVATION to 25 bphhand

