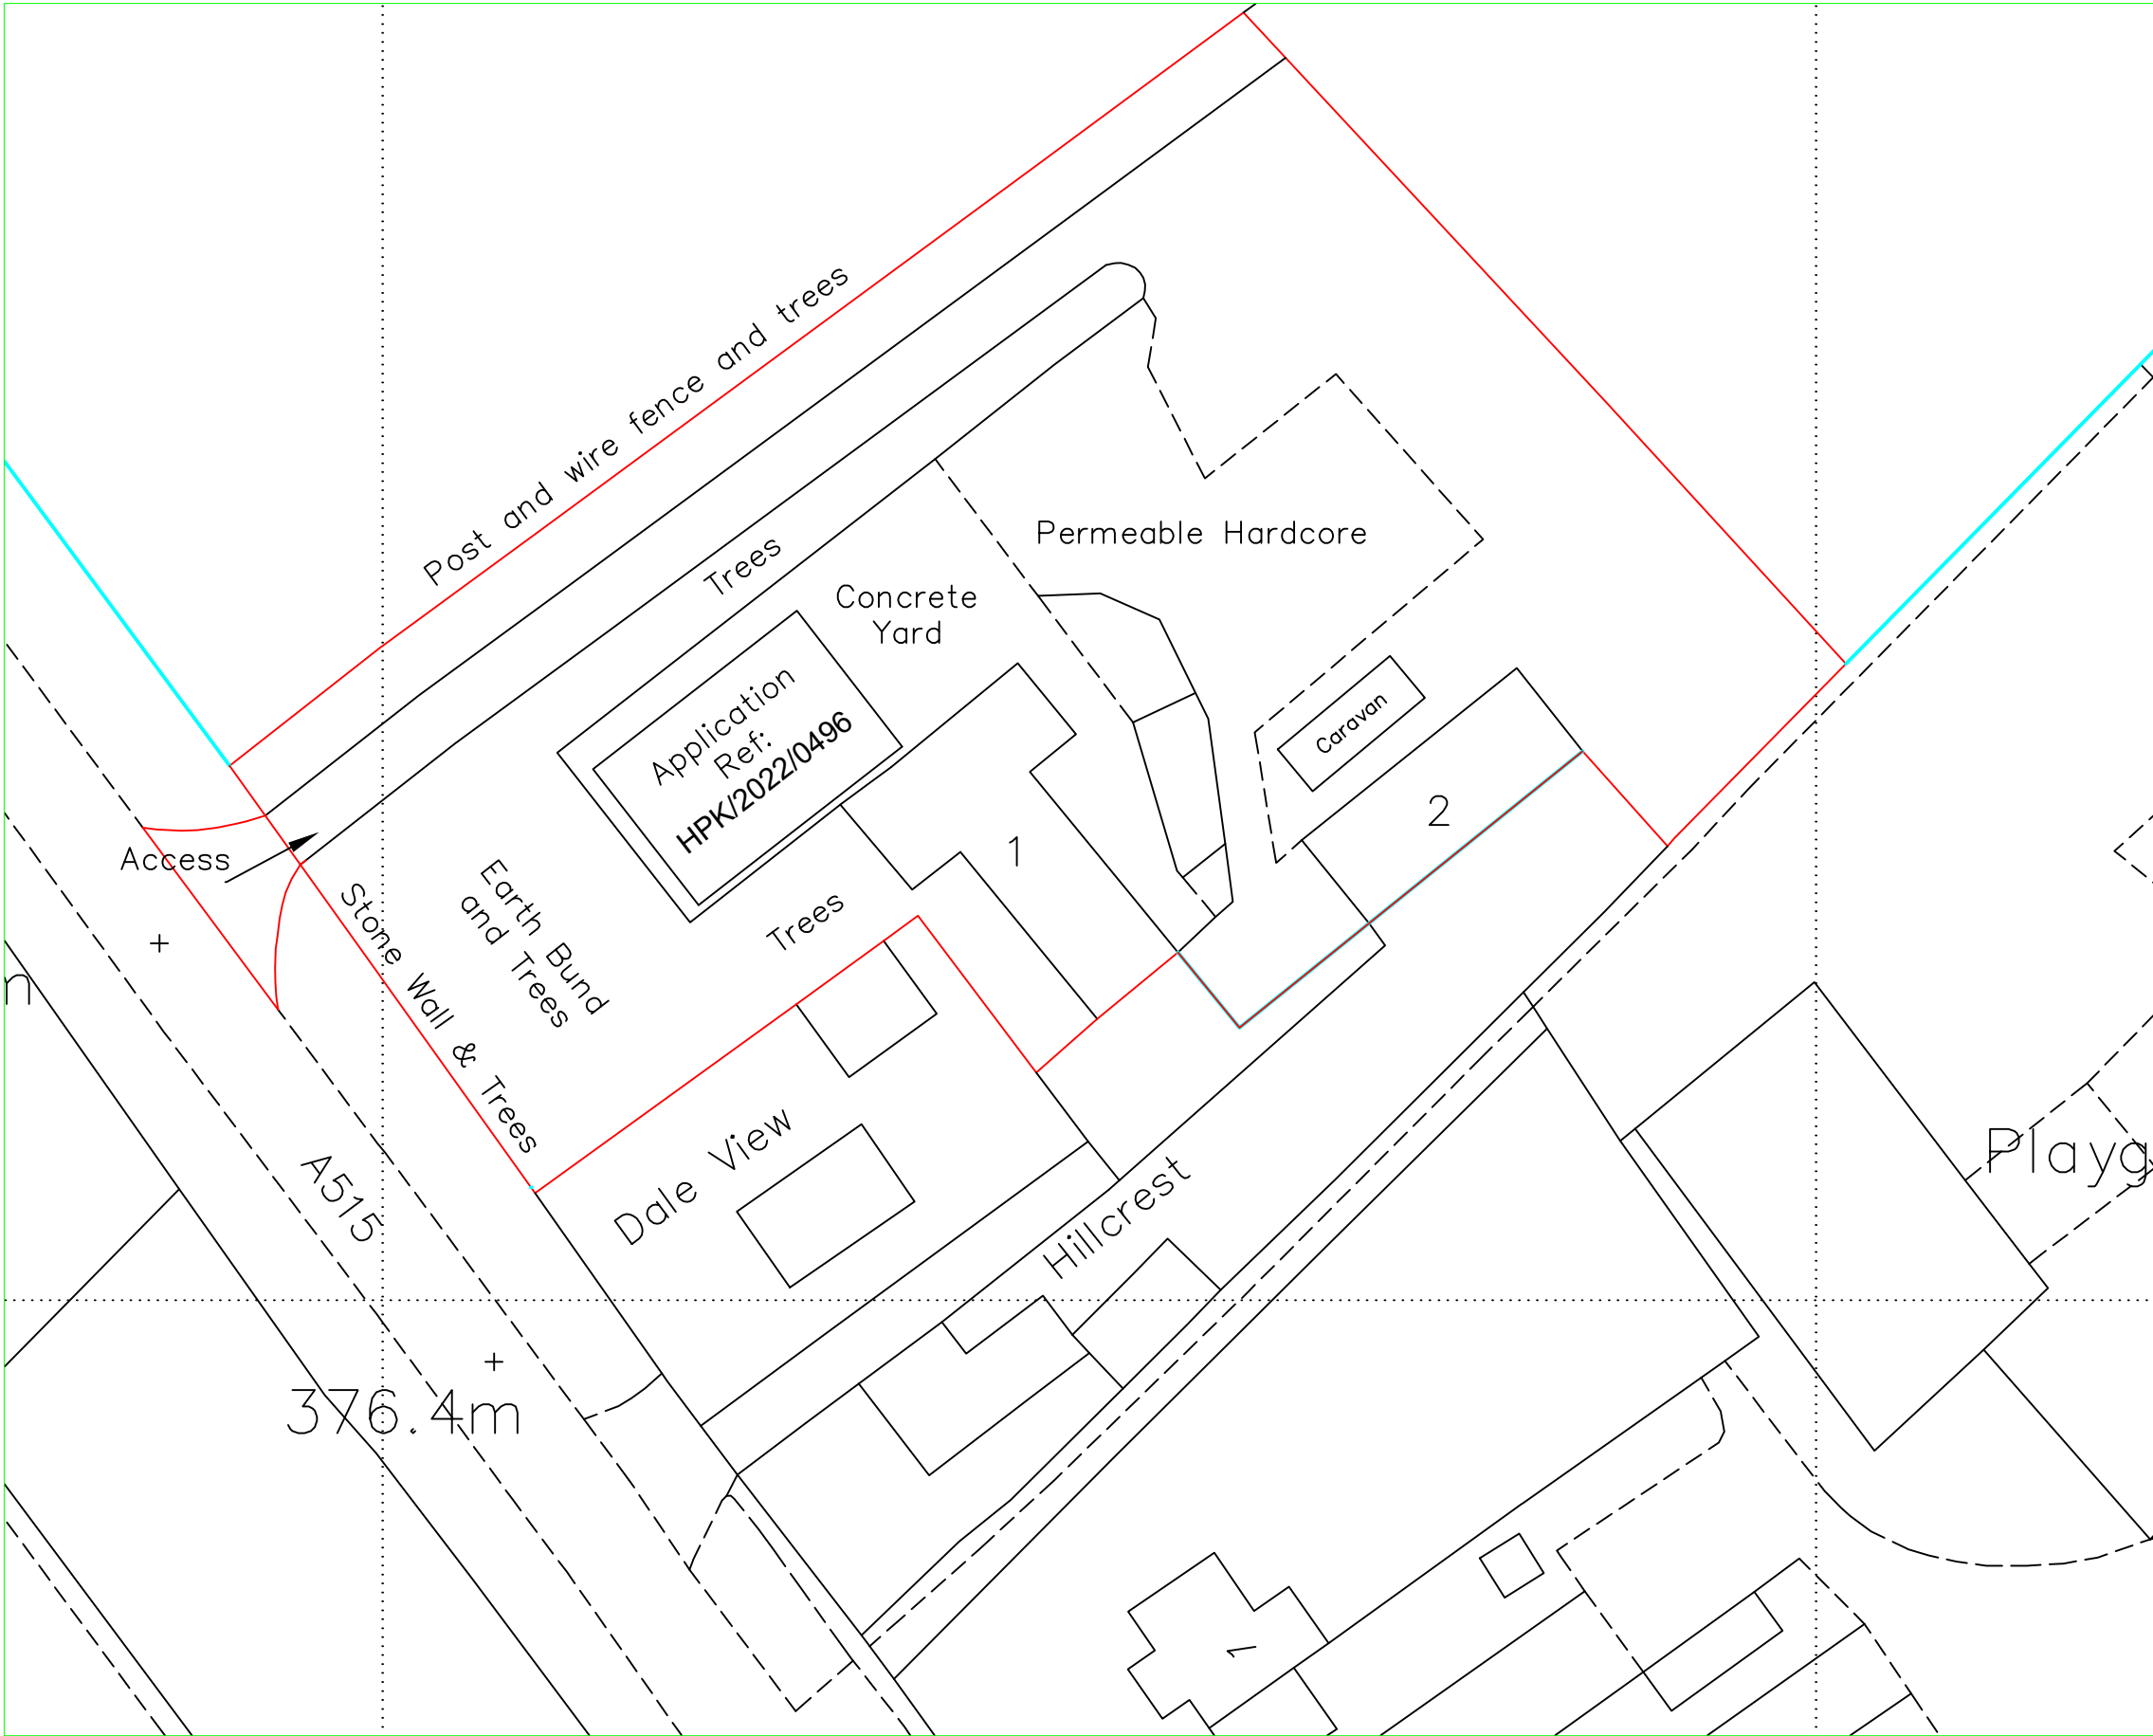


Reproduced from Ordnance Survey digital map data, 1:2500 scale, by permission of Ordnance Survey on behalf of The Controller of His Majesty's Stationery Office. © Crown copyright. All rights reserved.

© Copyright		
J C Harrison Planning & Admin Services		
jo@jcharrison.co.uk 07792 144155		
Client: Paul Vaines Engineering Services The Laurels, Sterndale Moor, Buxton, SK17 9QA		
Project: Certificate of Lawful Development - Existing Use		
Title: Location Plan		
Drawn: J Harrison	Date: 24.10.2022	
Scales: 1:500 @ A3		
Drg. No.: 1053-001	Rev.: E	