


0 5 10 15 20 25m
Scale 1:500

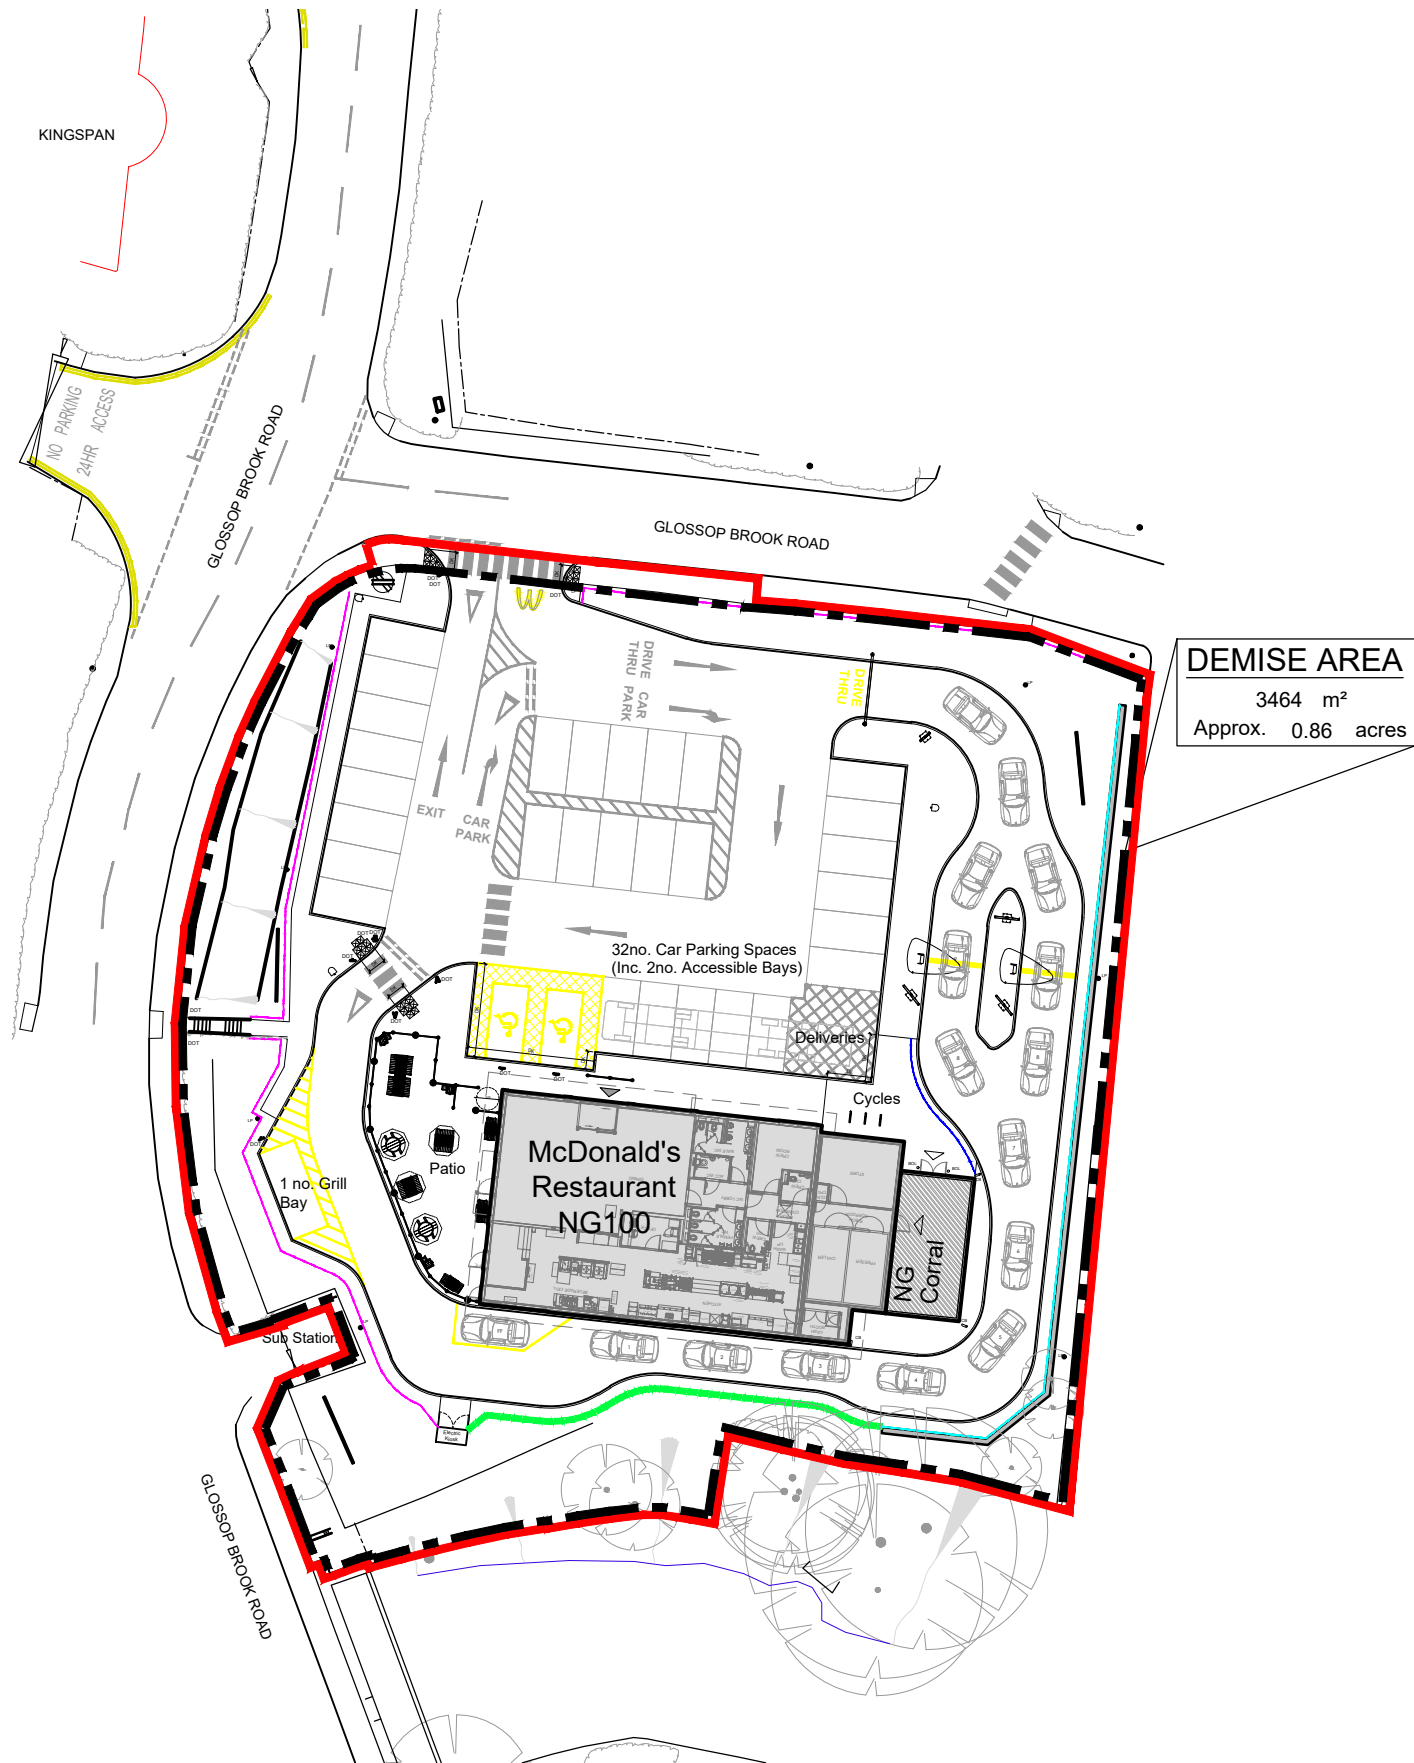

NOTES

- All dimensions and levels are to be checked on site.
- Any discrepancies are to be reported to the architect before any work commences.
- This drawing shall not be scaled to ascertain any dimensions. Work to figured dims only.
- This drawing shall not be reproduced without express written permission from AEW.
- Title overlay drawings and ownership boundaries are produced using all reasonable endeavours. AEW cannot be responsible for the accuracy or scale discrepancy of base plans supplied to them.
- All works are to be undertaken in accordance with Building Regulations and the latest British Standards.
- All proprietary materials and products are to be used strictly in accordance with the manufacturers recommendations.

CDM 2015

Client notified of duties: **At Design Workshops**
Principal Designer: **TBC**

Unless noted below, all known hazards have been highlighted on the drawing.

Drawing Based on:
Granvilles topographical survey.
Drawing: 4210323-4101-GLOSSOP-NB8325 Dated: JUNE 2021

- Scale for planning purposes only.

- Extent of McDonald's Demise Indicated:

- Application Boundary Indicated:

Notes:
All drawings to be read in conjunction with all other drawings as noted on issue sheet.

- 26/10/21 JJ LB
Initial Issue

REV Date Drawn by: - Checked by: -

Status Purpose of Issue
S2 For Information

drawing stage **Planning**

client
McDonald's Restaurants Ltd

project store
**The Wren's Nest
Glossop Brook Road
Glossop** **8325**

drawing title
Block Plan

date 26/10/21 drawn JJ
scale@A3 1:500 checked LB

Block Plan

PLANNING

Rev

12200_AEW_8325_0002

aeu architects
0161 214 4370
www.aeuarchitects.com



AEW