
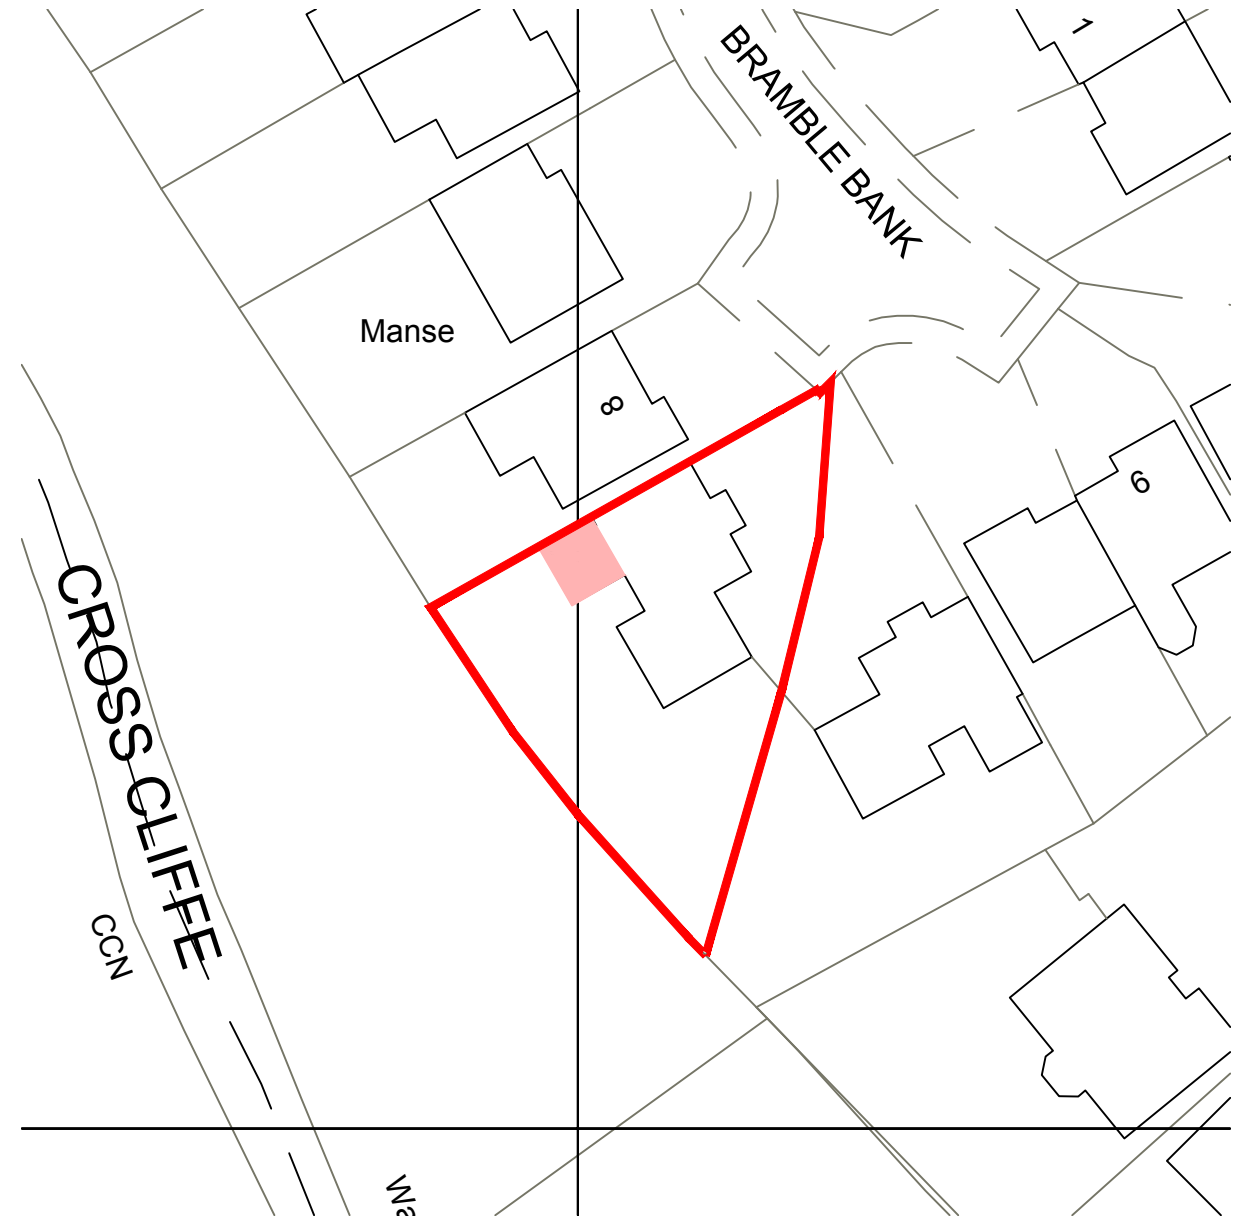


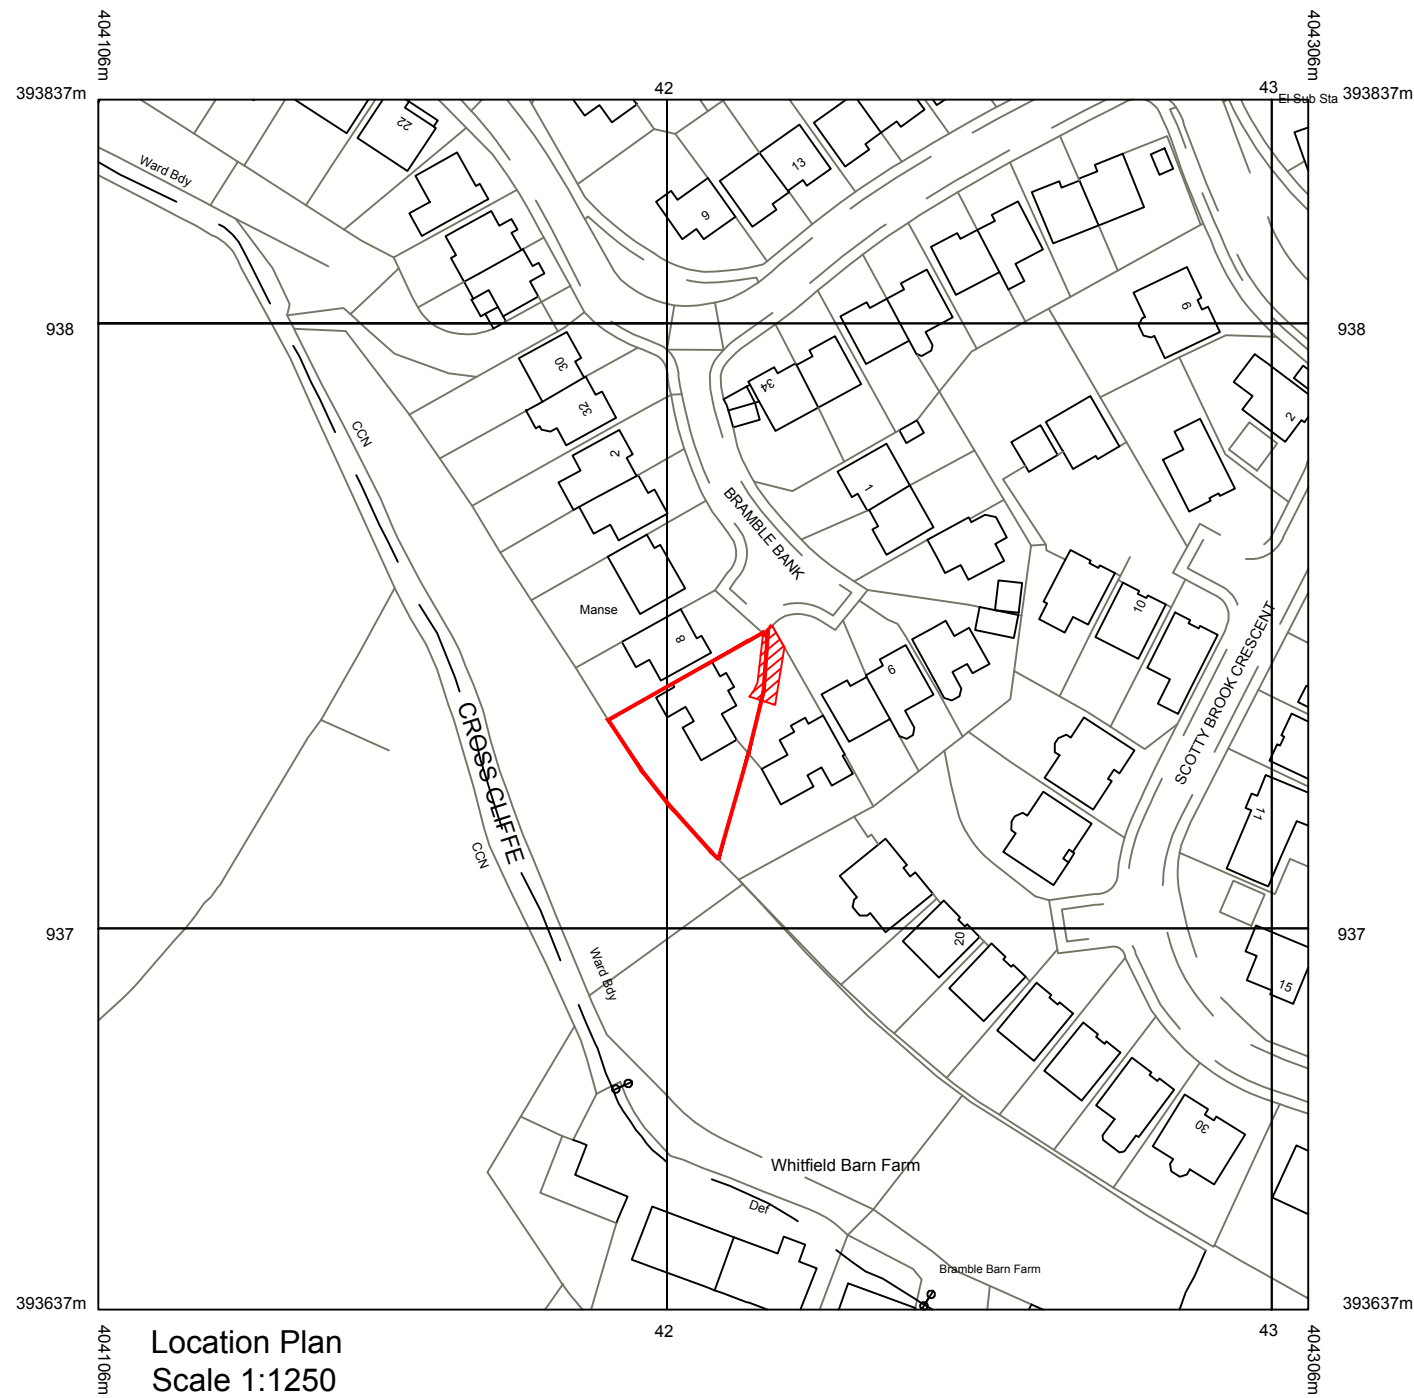

- Boundary
- Shared driveway
10 & 12 Bramble Bank
- Area of proposal

PLANMART

Client:
Mr & Mrs Lynch
10 Bramble Bank, Glossop, Derbyshire, SK13 8TR

Project:
Proposed single storey rear extension to replace existing conservatory

Title:
Location Plan

Scale: 1:1250 & 1:500 @ A3

Drawn: C.K.	Date: February 2023
Project no.: 3183	Drawing no.: 3183-005

PLANMART LIMITED
9, GEORGE STREET, GLOSSOP,
DERBYSHIRE SK13 8AY.
TEL: 01457 863153