




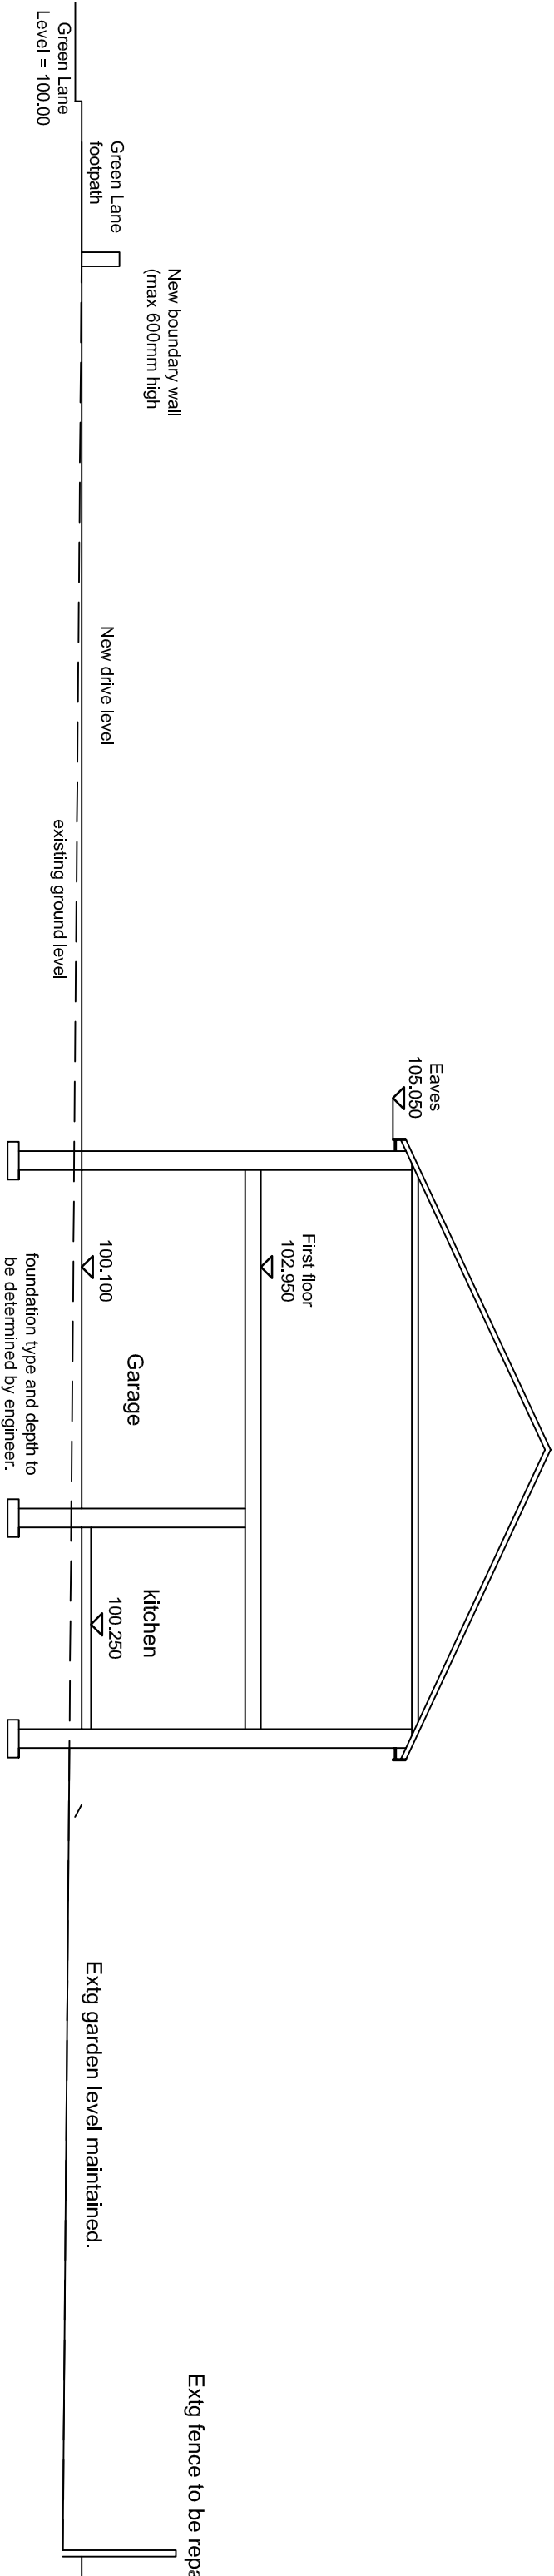

Section 1. (through site from front boundary to rear boundary)

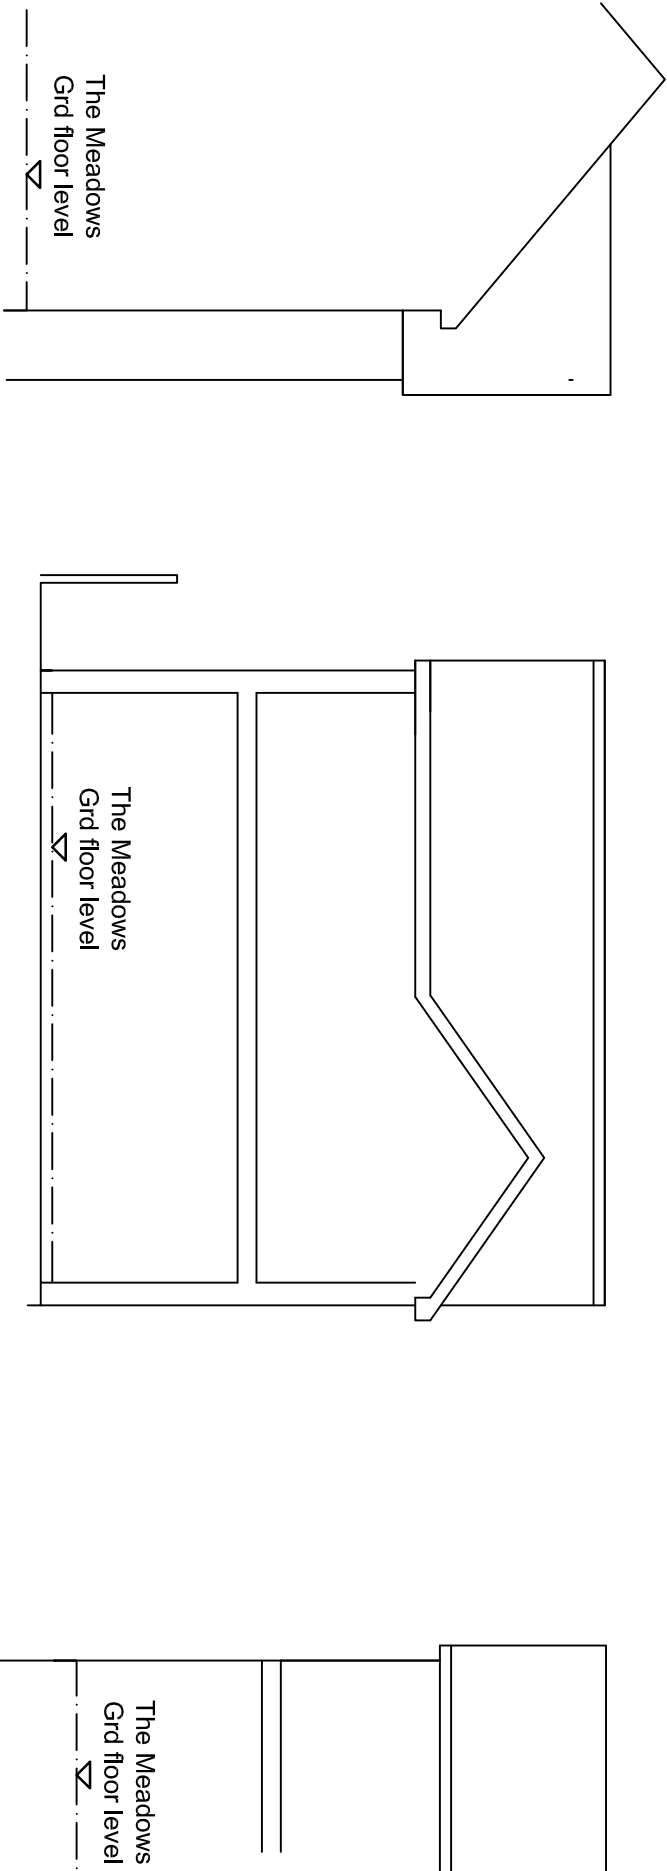

Section 2. (through site from side boundary to side boundary)

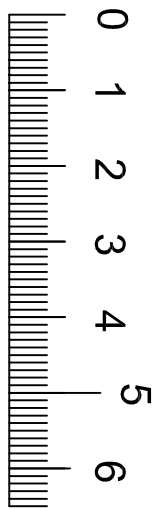

scale 1:100 @ A3

Brian Elwell & Co Building Surveying & Architectural Services

9 THE GRANGE, BROMLEY CROSS, BOLTON, BL7 9GF
TEL: 07711 496691 Email: Brian@BrianElwell.co.uk

The copyright of this drawing is reserved by Brian Elwell and Co. This drawing is not to be copied, circulated, published, traced or used by any person without the consent of Brian Elwell and Co.

Client: **Messers HACKING & ARMSTRONG.**

Project: **PROPOSED NEW HOUSE**

Address: **LAND ADJACENT TO THE MEADOWS**

GREEN LANE, HADFIELD SK13 2DT

Drawing: **SITE SECTIONS.**

Drg No.:1891/104 Date: March 2023 Scale: 1:200 @A3