


EXISTING ELEVATIONS 1:100


EAST

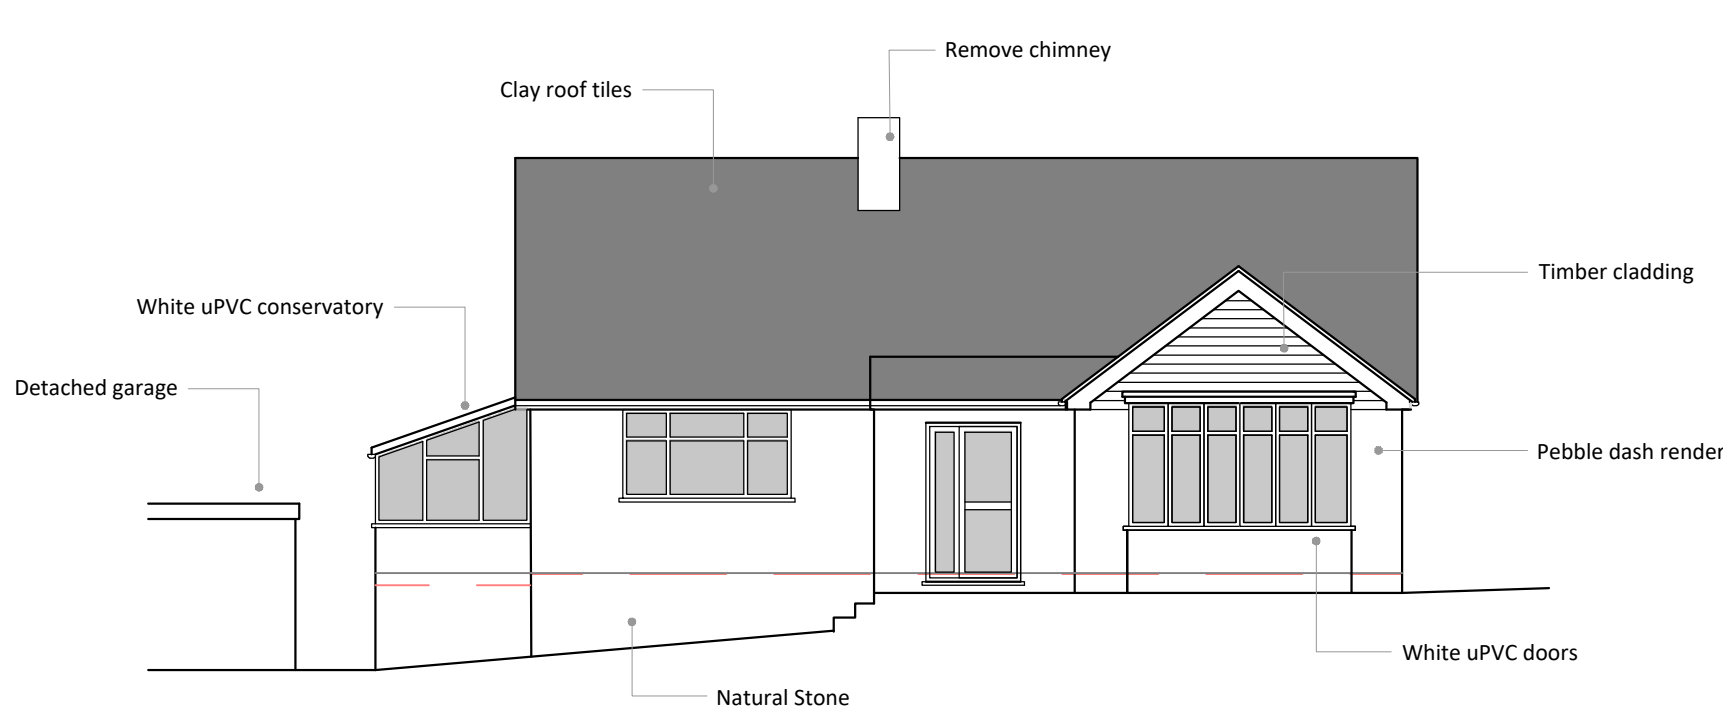


NORTH



WEST

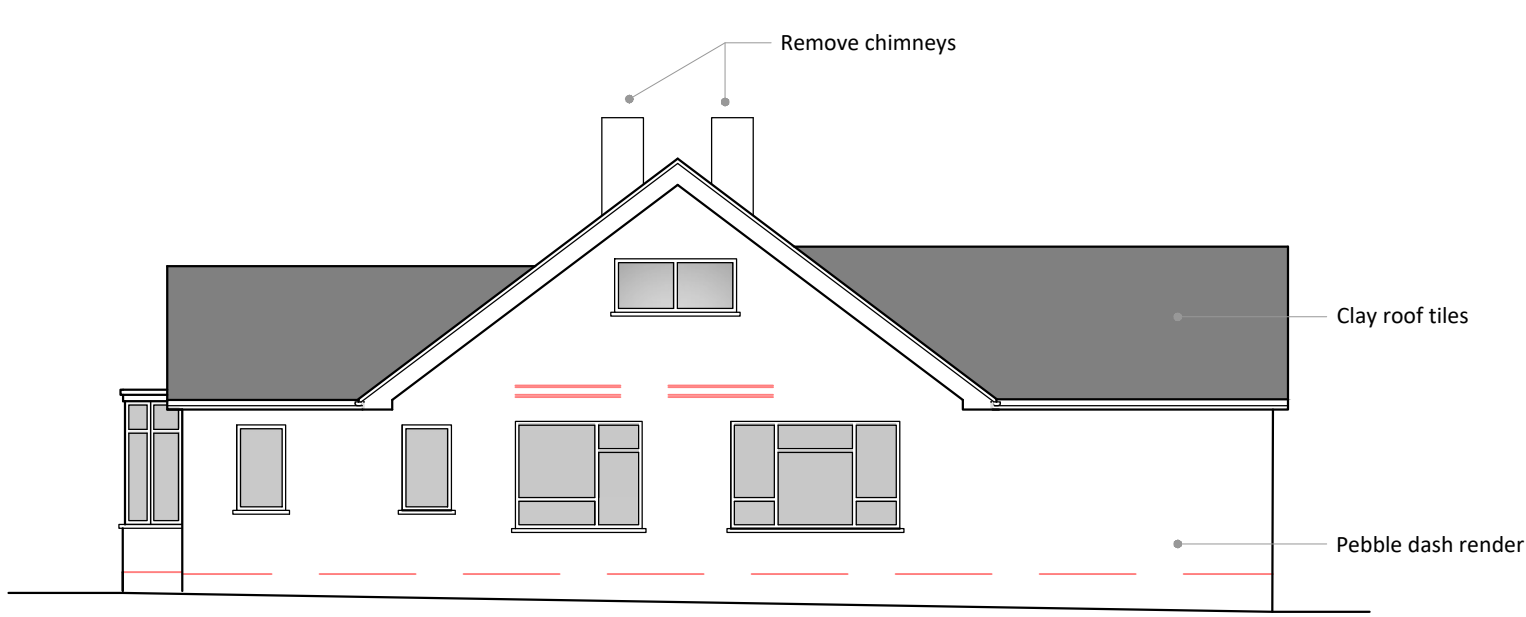


SOUTH

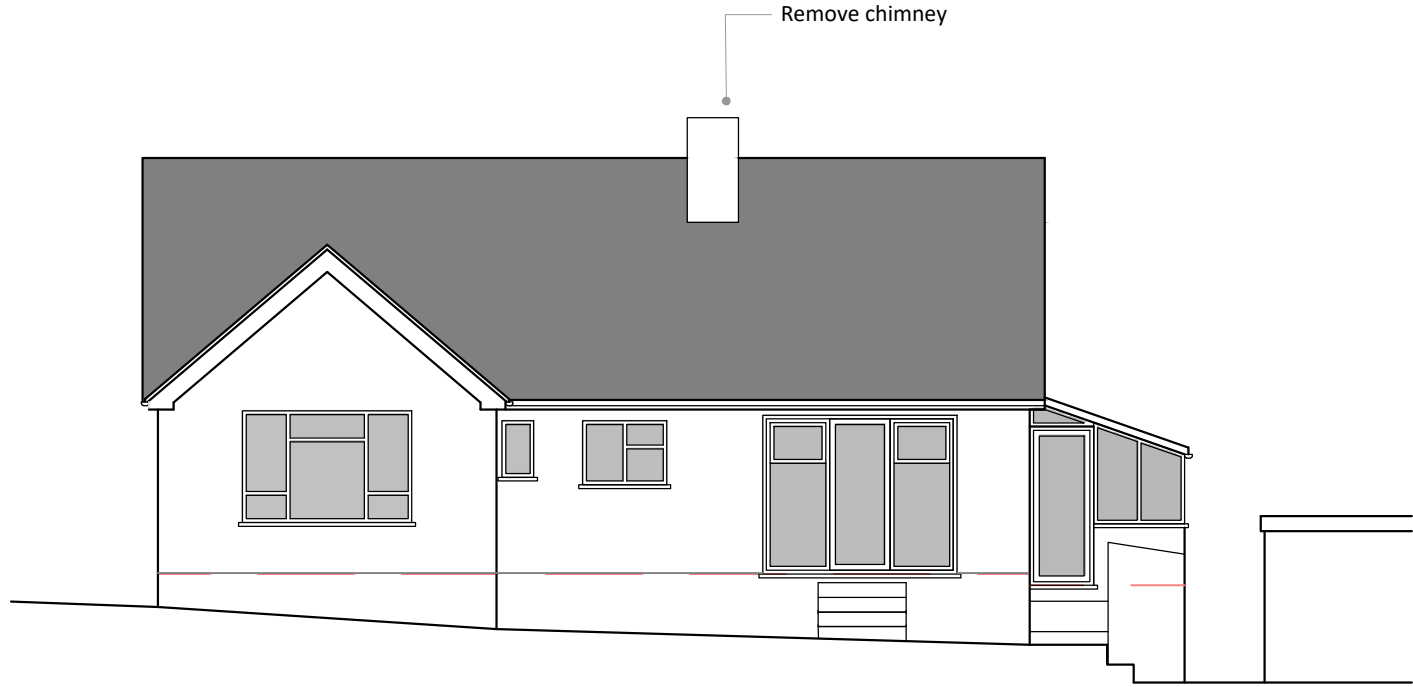

PROPOSED ELEVATIONS 1:100

EAST

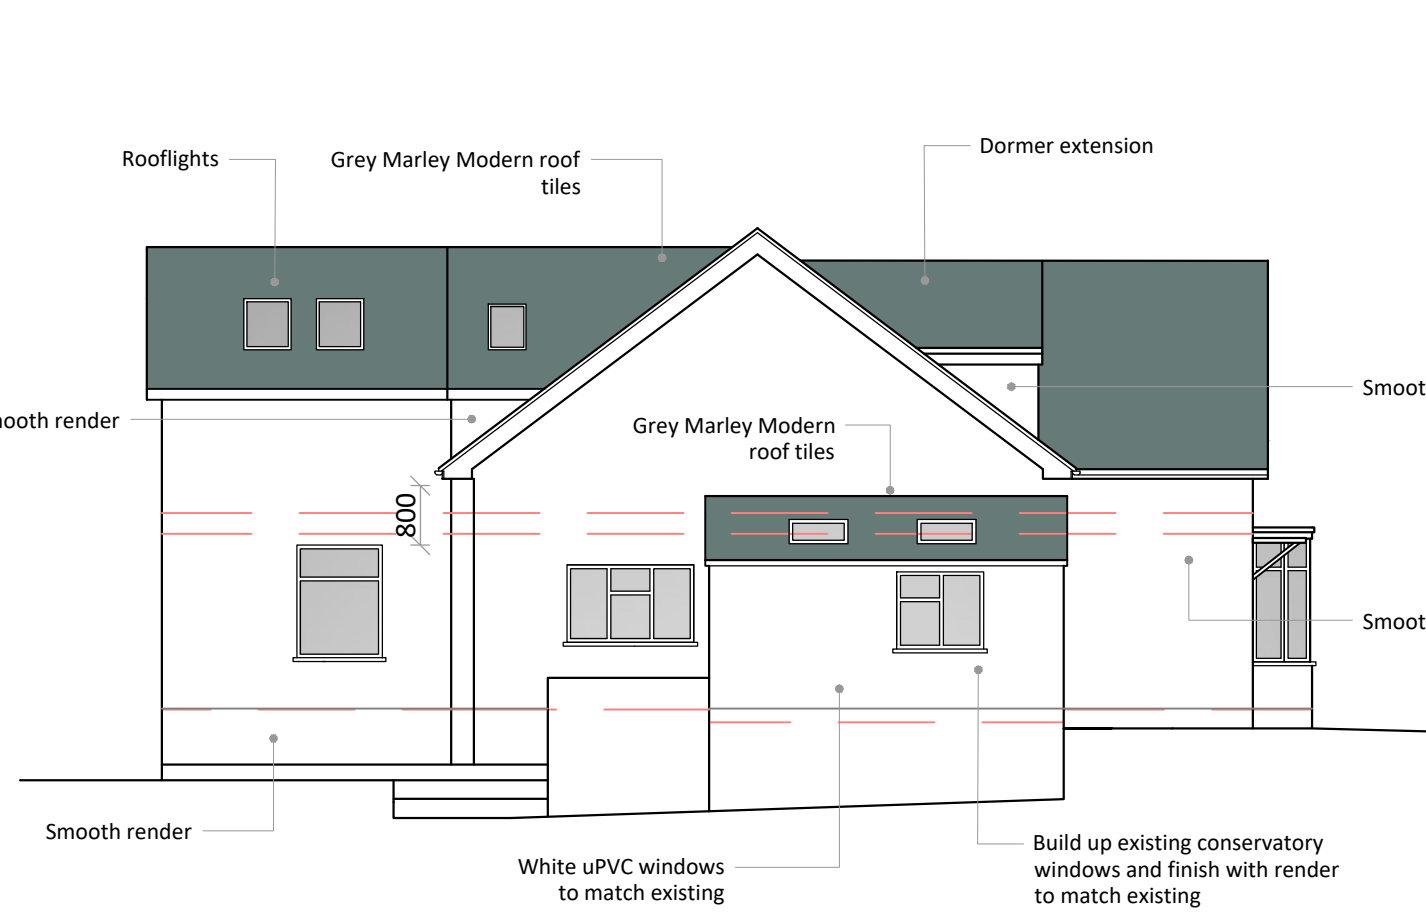


NORTH



WEST




SOUTH

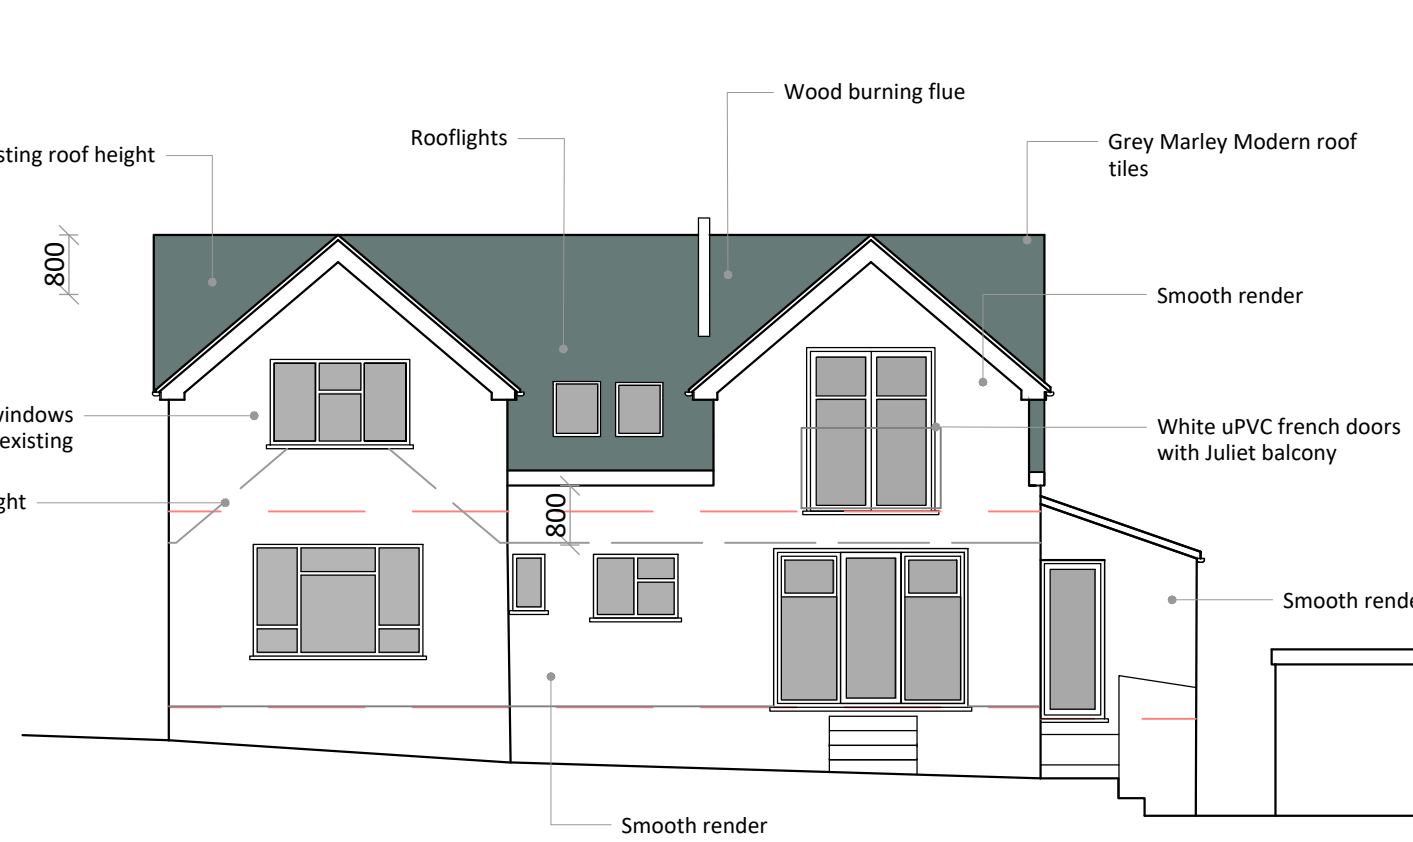

LOCATION PLAN 1:1250



PROPOSED SITE PLAN 1:200

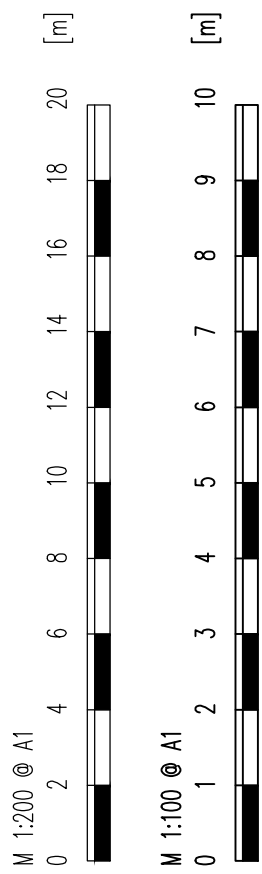

PLANNING DRAWINGS

38 Horderns Park Road
Chapel en le Frith
High Peak
SK23 9SY

Front Extension, Rear Dormer Extension & Raise Main Roof Height

Revision	Date
A - Obscure glazing to side window	31.05.22
B - NMA Roof tiles and cladding	08.03.22

Drawing Ref	Date
38HPR/PL/01/B	9th February 2022

PLANS ARE TO BE READ IN CONJUNCTION WITH STRUCTURAL ENGINEERS DETAILS. IT IS THE RESPONSIBILITY OF THE CONTRACTOR TO CHECK ALL MEASUREMENTS ON SITE PRIOR TO WORK COMMENCING. IT IS THE RESPONSIBILITY OF THE OWNER TO ENSURE ALL ASPECTS OF THE PARTY WALL ETC ACT 1996 ARE MET. PLEASE CONTACT PLAN DRAWER IF ANY ON SITE AMENDMENTS ARE TO BE MADE.

PLANS + DESIGN
Architectural Drawing

18 Eccles Road
Chapel en le Frith
High Peak
SK23 9RG

07912 845 210
info@plansanddesign.co.uk