



Notes:

This drawing is under the copyright ownership of Aracus Ltd and cannot be used or replicated without permission from the owner. Scaling off this drawing should only be done for planning purposes. No construction work should be done from scaled measurements. Hatches shown are indicative and for illustrative purposes. Setting out should be done from levels and dimensions provided. All dimensions and levels should be checked on site prior to installations, fabrications and/or construction.

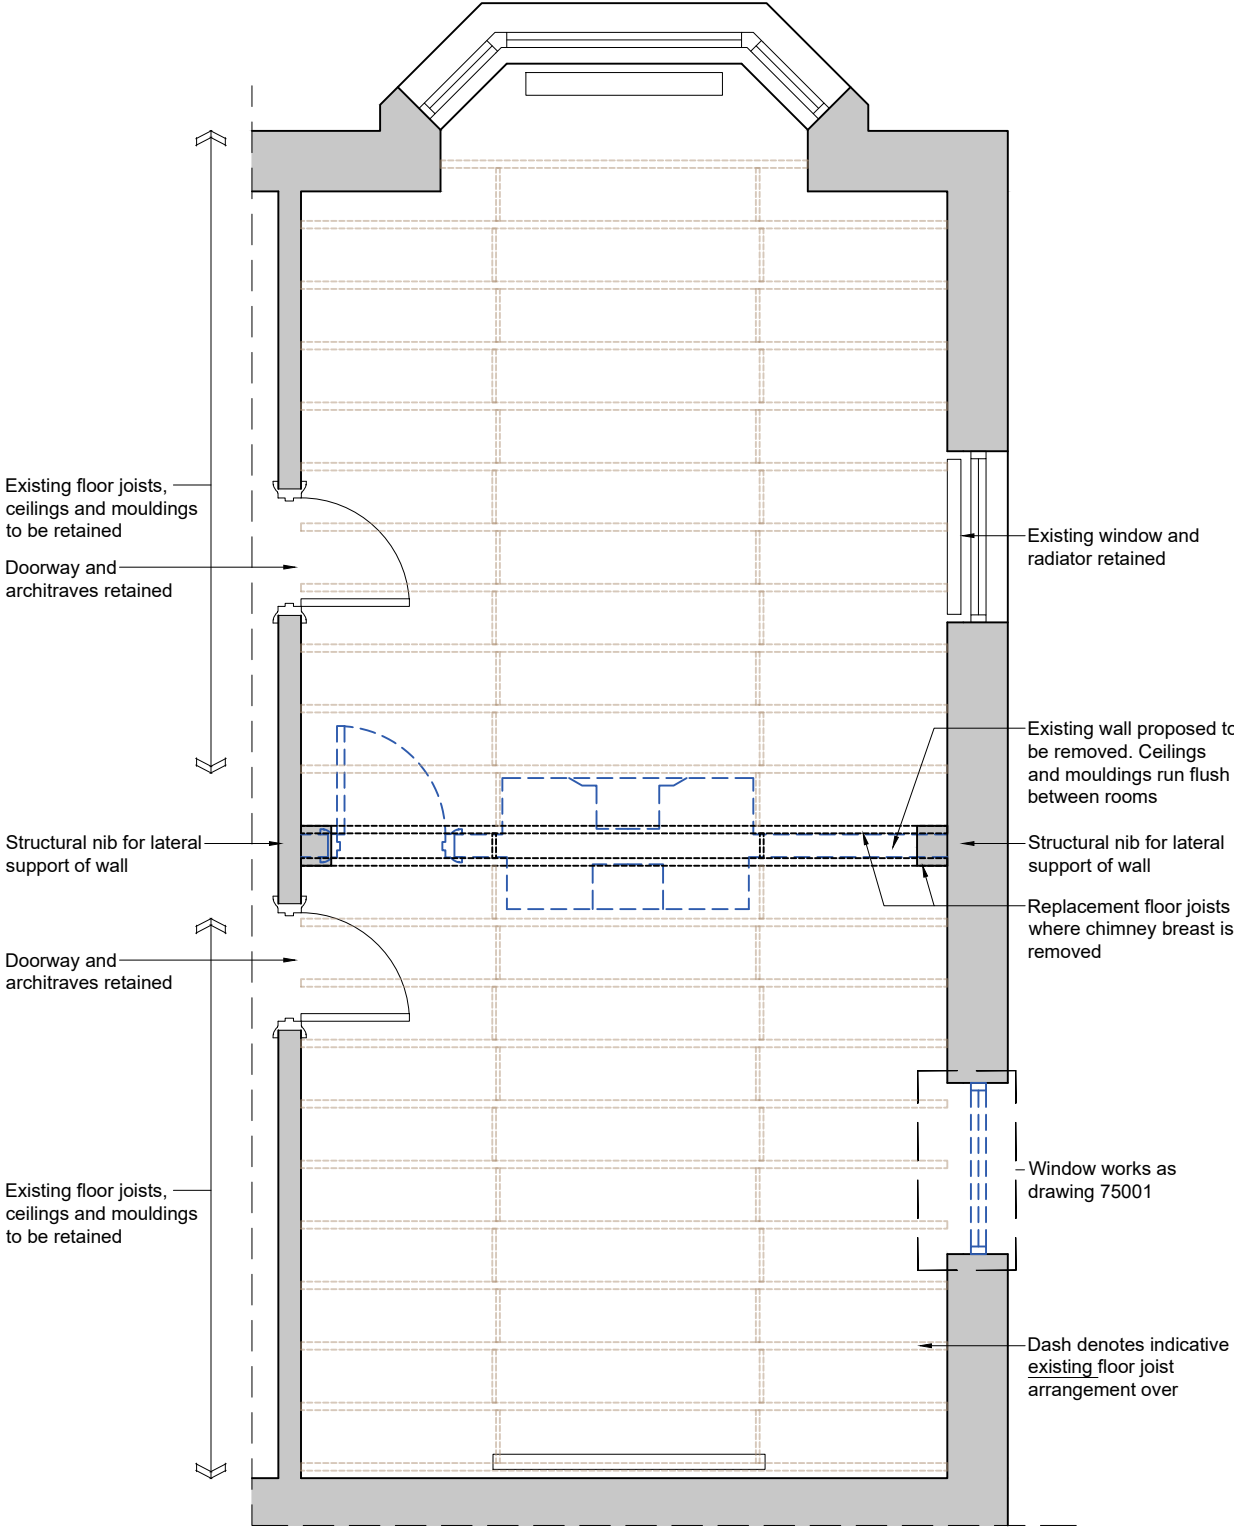

GROUND FLOOR: AS PROPOSED
1:50

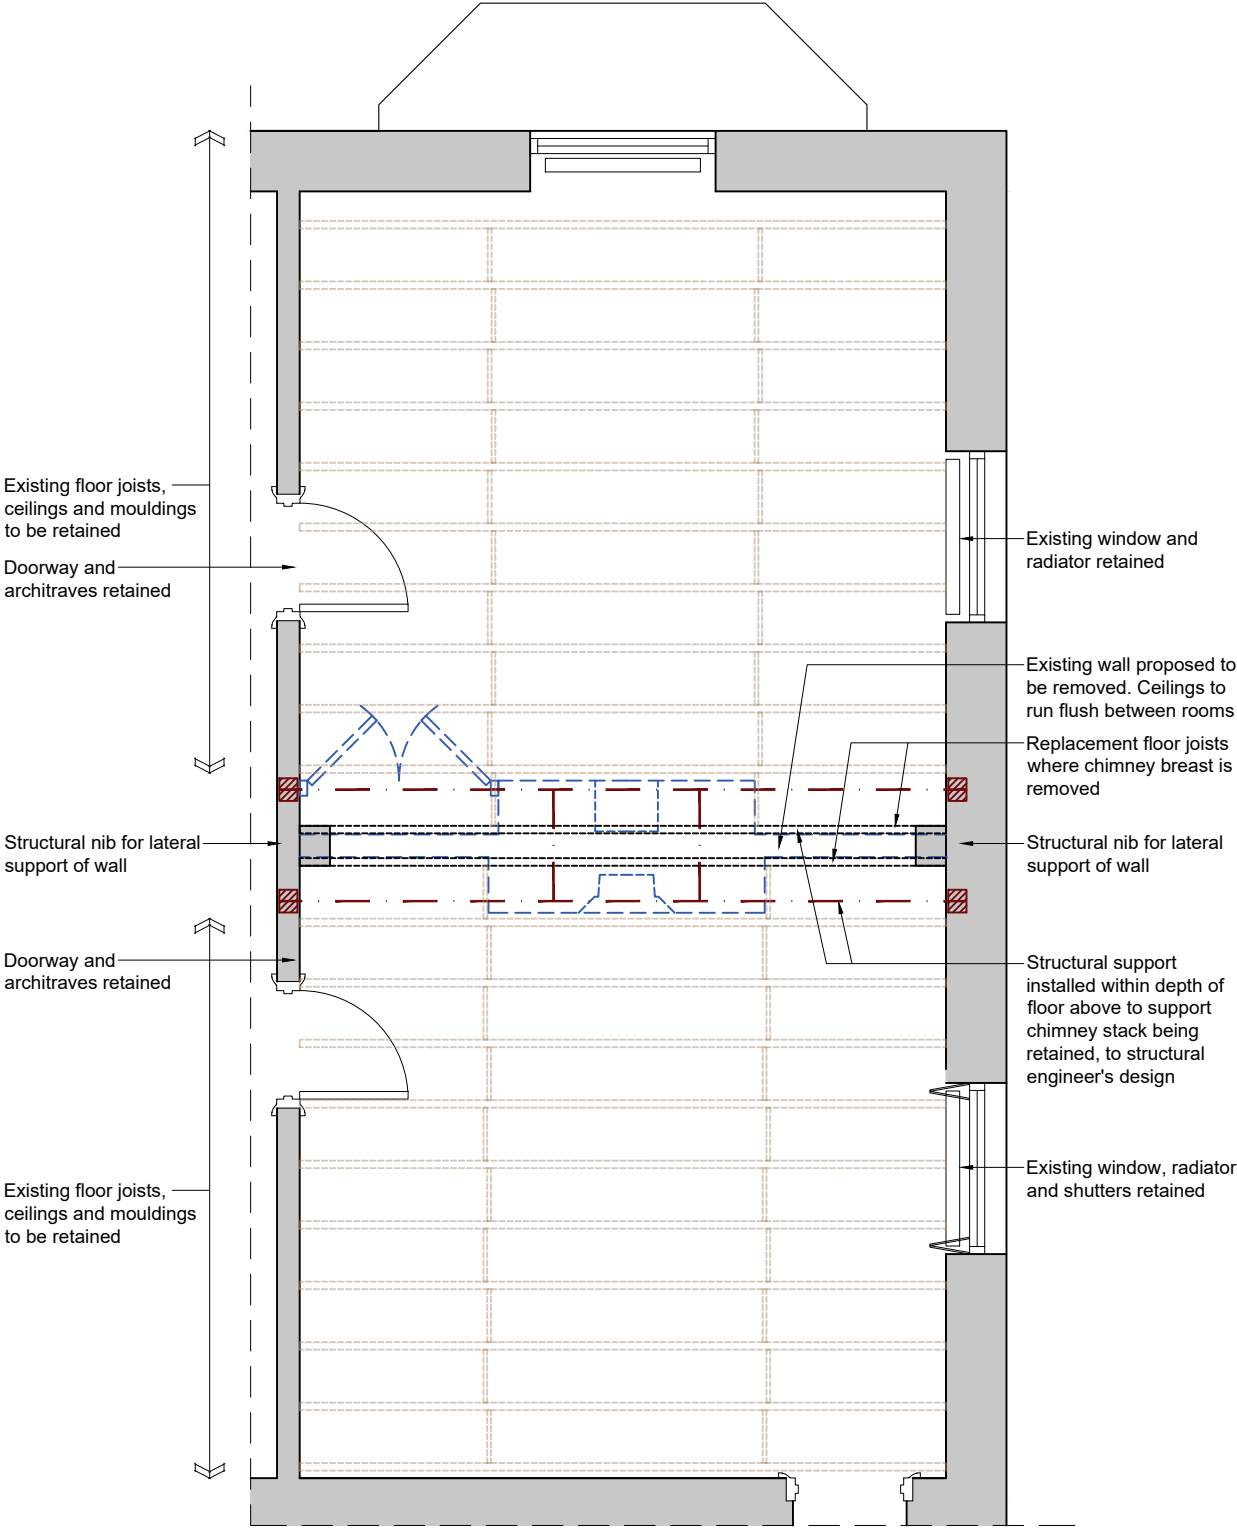

FIRST FLOOR: AS PROPOSED
1:50

Issued for listed building consent			AF	10.03.23
Rev	Description		By	Date



Aracus Ltd
Architectural Design
Technical Drawing
CDM Administration
Professional Drawing Outsourcing

22 Hardwick Street
Buxton
Derbyshire
SK17 6DH

Email: info@aracus.com
Tel: 0808 169 5556 / 01298 601400
Web: www.aracus.com

Client: Mr M. Finch						
Project: Cavendish House Broad Walk Buxton						
Drawing: Floor Plans Working Drawings						
Project	Author	Volume	Level	Type	Role	Drq. Number
23005 - XX - XX - XX - XX - X - 31001						
Status	S0 INITIAL STATUS					
Revision	P01 PRELIMINARY					
Scale	Drawn			Date		
1:50	AF			10.03.23		
Sheet	Checked			Aracus Job No.		
A3	-			23005		