


Notes:

This drawing is under the copyright ownership of Aracus Ltd and cannot be used or replicated without permission from the owner. Scaling off this drawing should only be done for planning purposes. No construction work should be done from scaled measurements. Hatches shown are indicative and for illustrative purposes. Setting out should be done from levels and dimensions provided. All dimensions and levels should be checked on site prior to installations, fabrications and/or construction.

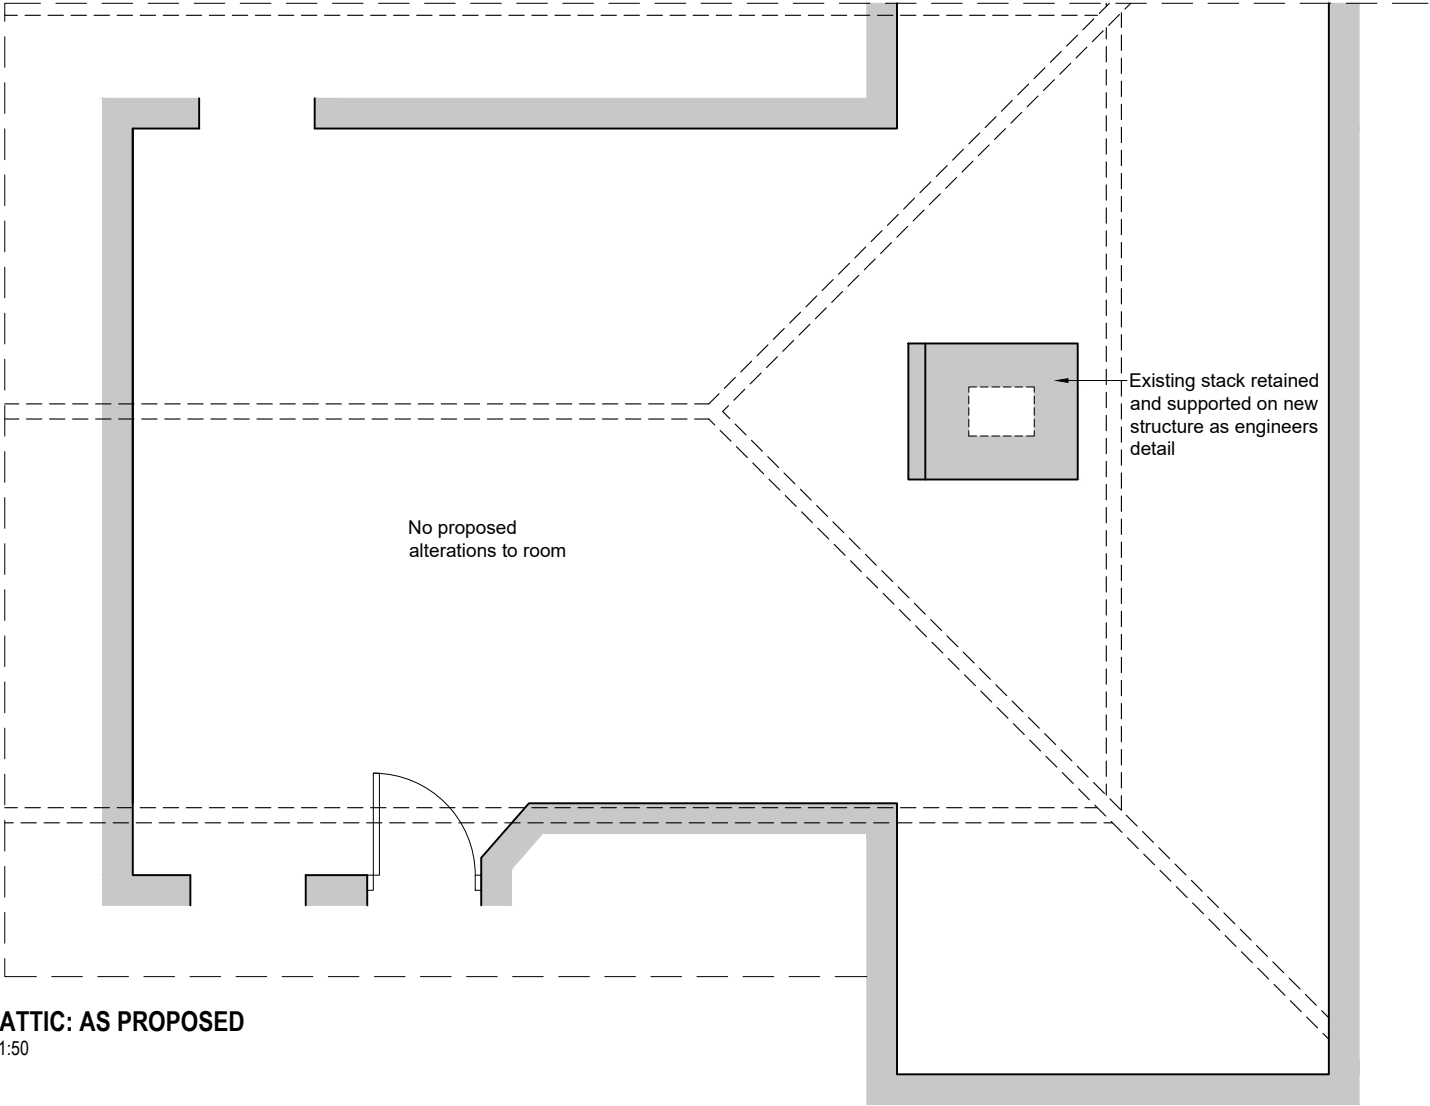

ATTIC: AS PROPOSED
1:50

P01	Issued for listed building consent			AF	10.03.23
Rev	Description	By	Date		



Aracus Architectural
Aracus Ltd
Architectural Design
Technical Drawing
CDM Administration
Professional Drawing Outsourcing

22 Hardwick Street
Buxton
Derbyshire
SK17 6DH

Email: info@aracus.com
Tel: 0808 169 5556 / 01298 601400
Web: www.aracus.com

Client:	Mr M. Finch
Project:	Cavendish House Broad Walk Buxton
Drawing:	Attic Plan As Proposed

Project	Author	Volume	Level	Type	Role	Drw.Number
23005 - XX - XX - XX - XX - X - 41002						

Status	S0	INITIAL STATUS
Revision	P01	PRELIMINARY

Scale	Drawn	Date
1:50	AF	10.03.23
Sheet	Checked	Aracus Job No.
A3	-	23005