




EXISTING ARCHED HEADER AND KEY STONE




EXISTING EVIDENCE OF HISTORICAL WORK TO CENTRAL STONE

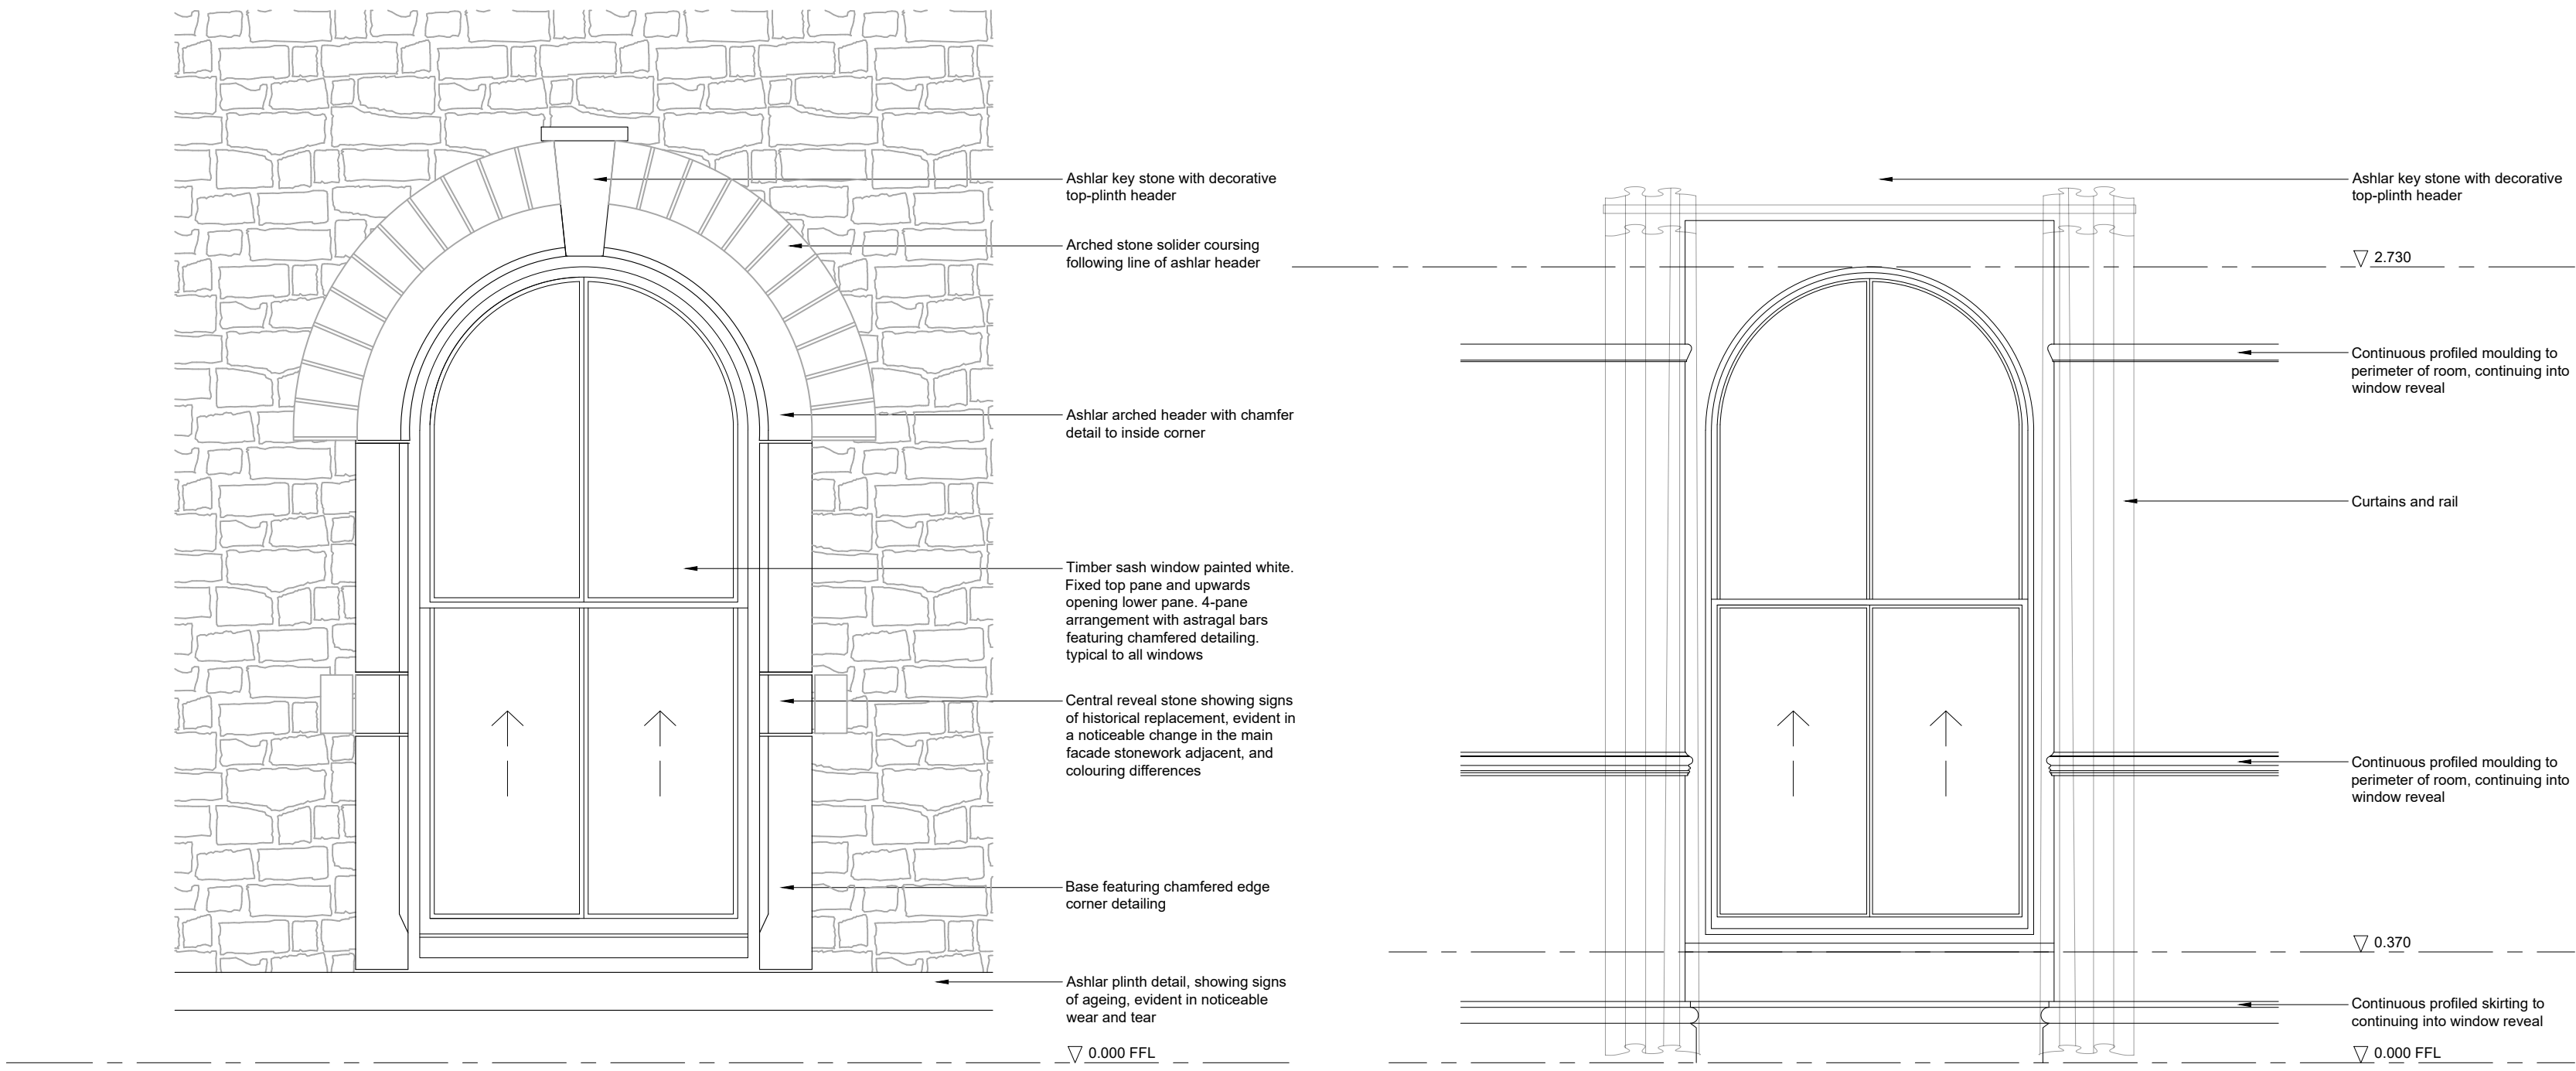

EXISTING PLINTH SHOWING SIGNS OF AGEING

EXTERNAL ELEVATION:
AS EXISTING
1:20

INTERNAL ELEVATION:
AS EXISTING
1:20

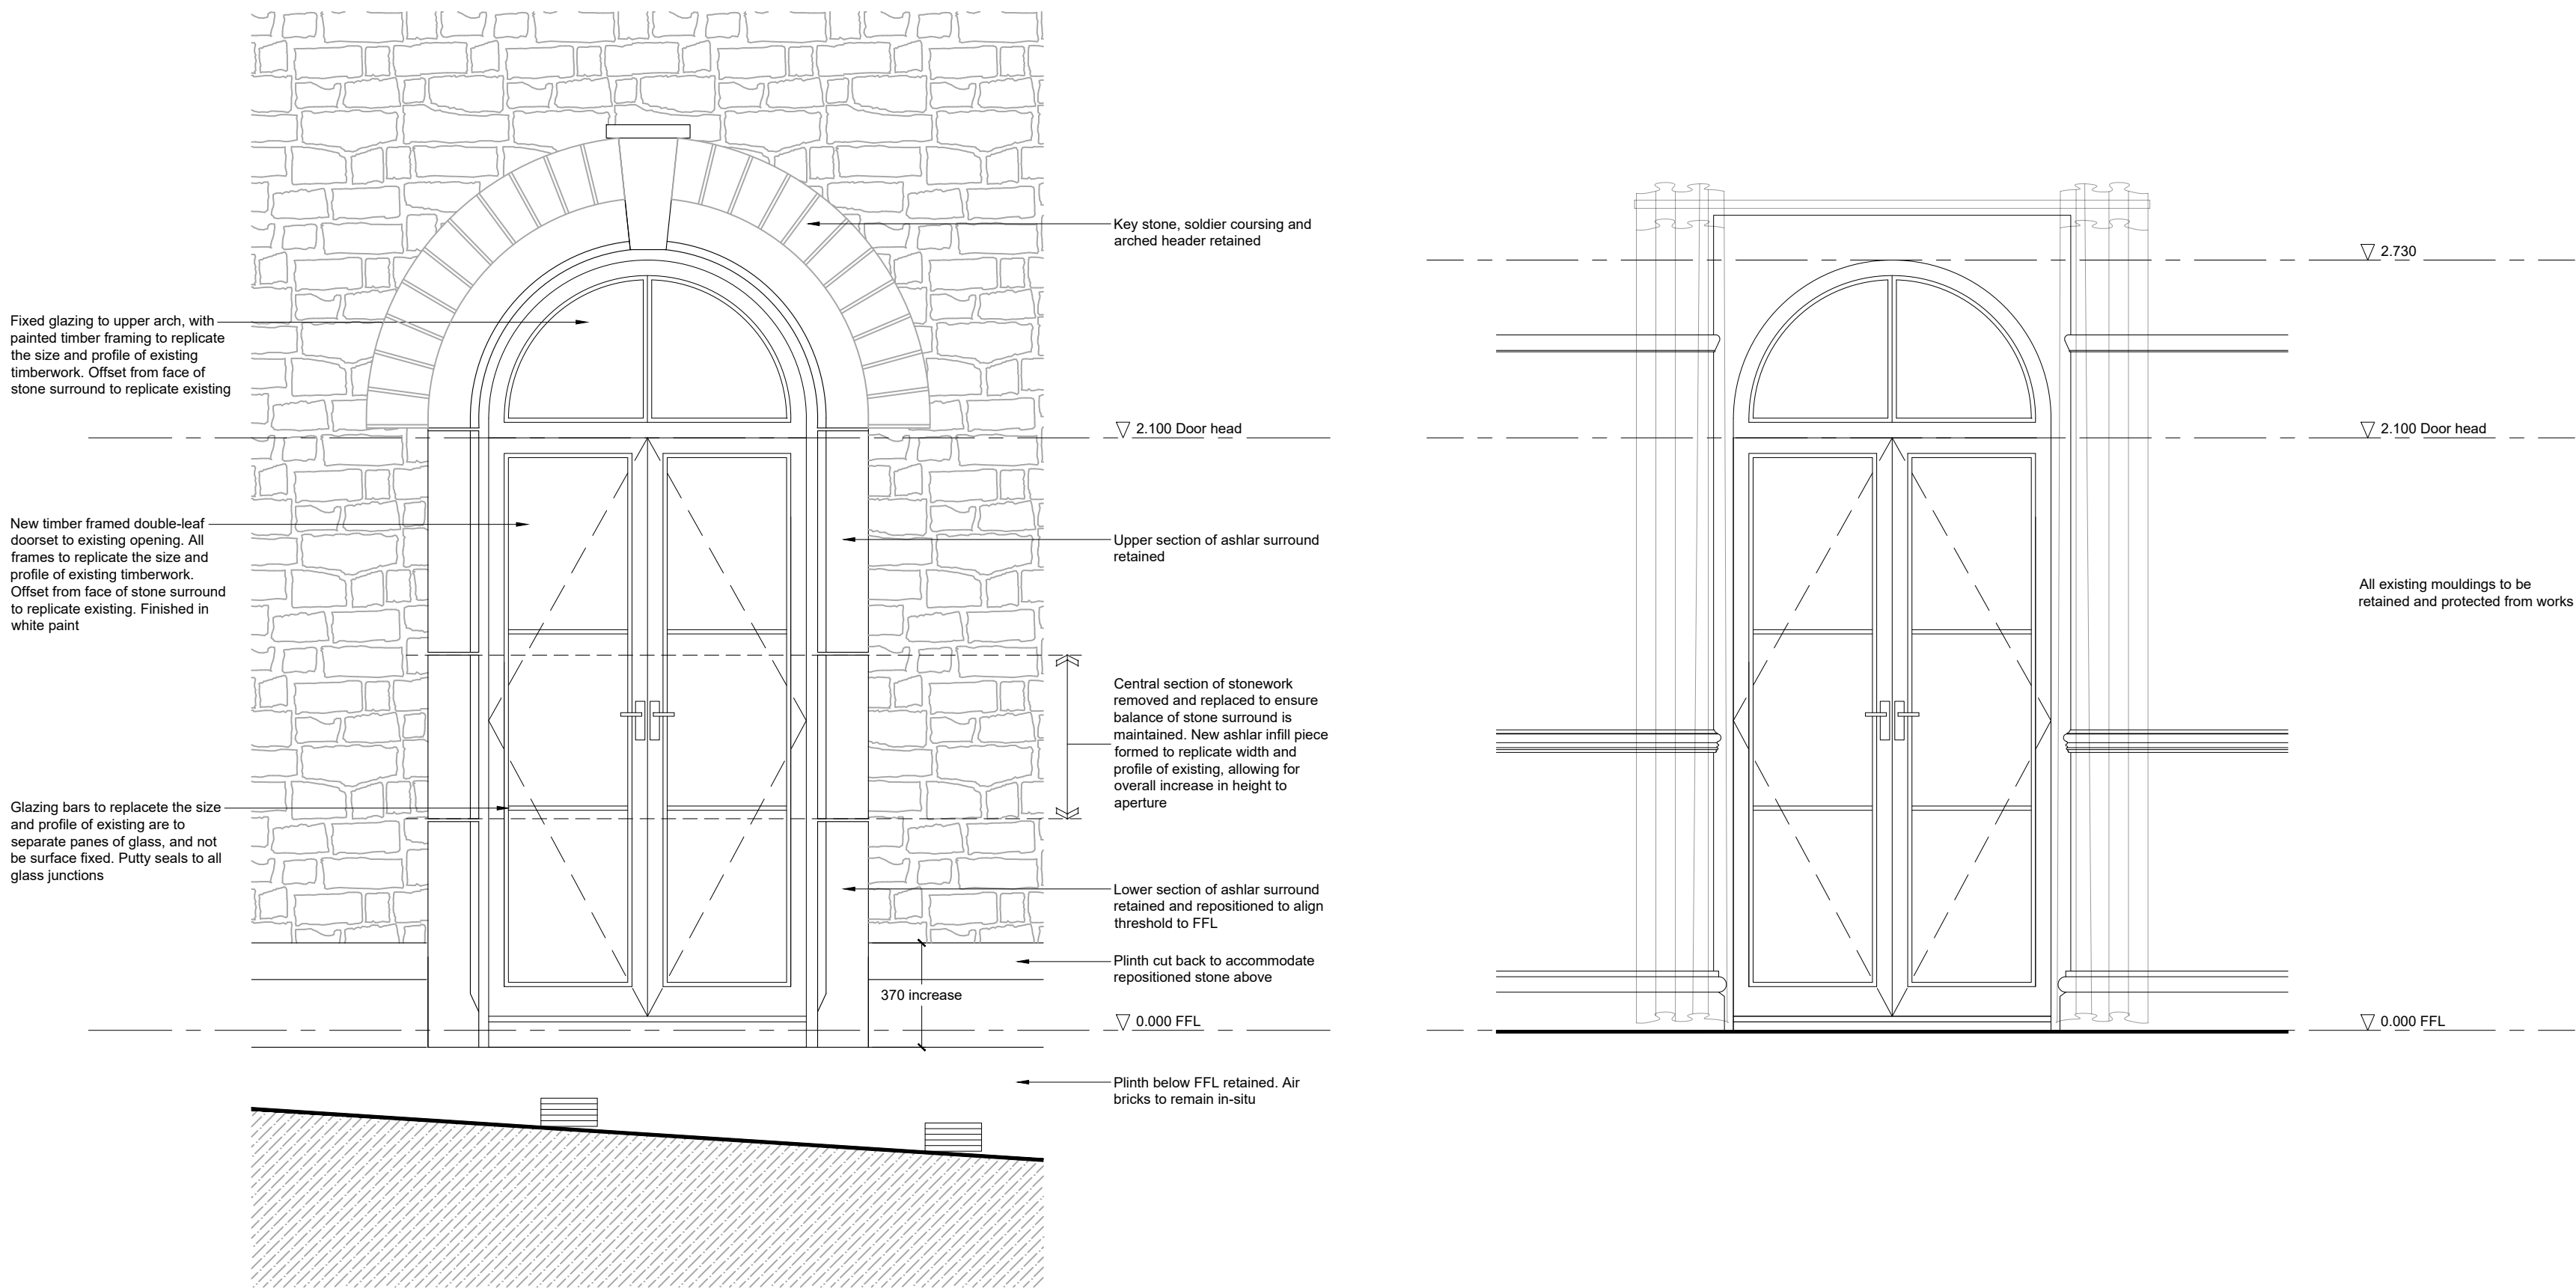

EXTERNAL ELEVATION:
AS PROPOSED
1:20

INTERNAL ELEVATION:
AS PROPOSED
1:20

P01	Issued for listed building consent	AF	10.03.23
Rev	Description	By	Date



Aracus Architectural
Aracus Ltd
Architectural Design
Technical Drawing
CSM Administration
Professional Drawing Outsourcing
22 Hardwick Street
Buxton
Derbyshire
SK17 6DH
Email: info@aracus.com
Tel: 0808 169 5556 / 01298 601400
Web: www.aracus.com

Client:	Mr. M. Finch
Project:	Cavendish House Broad Walk Buxton
Drawing:	Proposed Works to Existing Window Opening

23005 - XX - XX - XX - XX - X - 75001

Status	S0	INITIAL STATUS
Revision	P01	PRELIMINARY

Scale	Drawn	Date
1:20	AF	10.02.23
Sheet	Checked	Aracus Job No.
A1	-	23005