



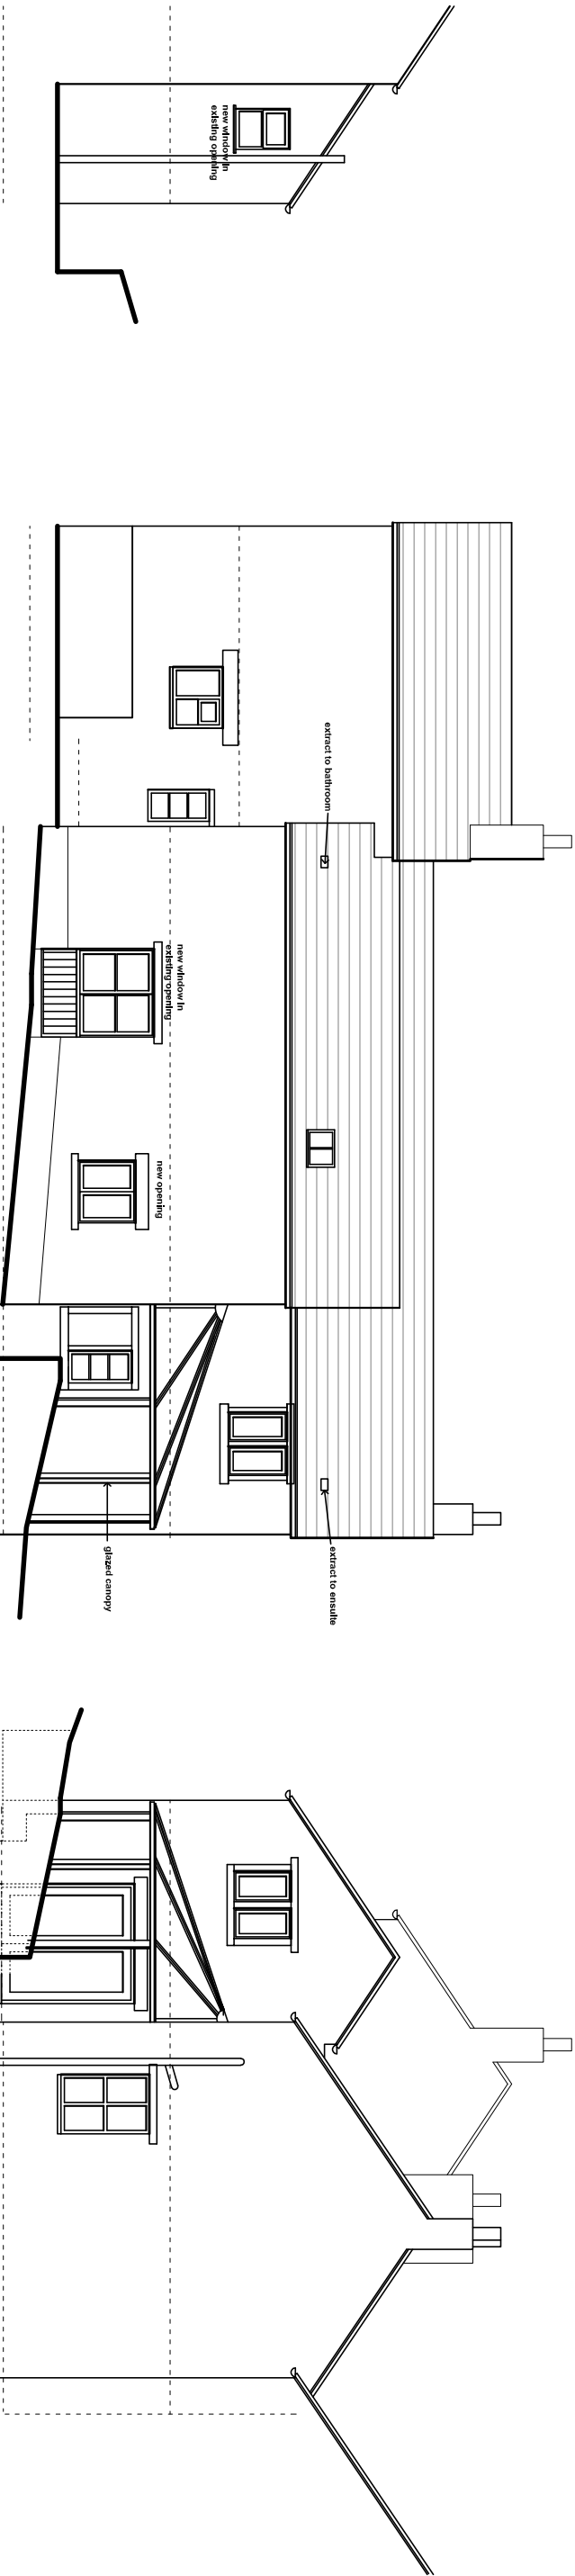

Side Elevation

Rear Elevation

Side Elevation

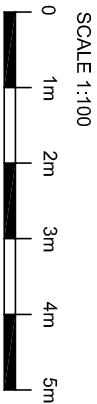

CLIENTS/CONTRACTORS ARE ADVISED TO CLARIFY DIMENSIONS PRIOR TO SETTING OUT AND NOT TO SCALE OFF THE DRAWING



HIGH PEAK ARCHITECTS LTD
2nd Floor, Wharf House, Wharf Road, Whaley Bridge, High Peak, Derby's SK23 7AD
Tel: 01663 719717 Web: www.highpeakarch.com Email: hpa@highpeakarch.com

Listed Building Works
Rivelin, Brookbottom, New Mills

Proposed Elevations
1774.PL09