




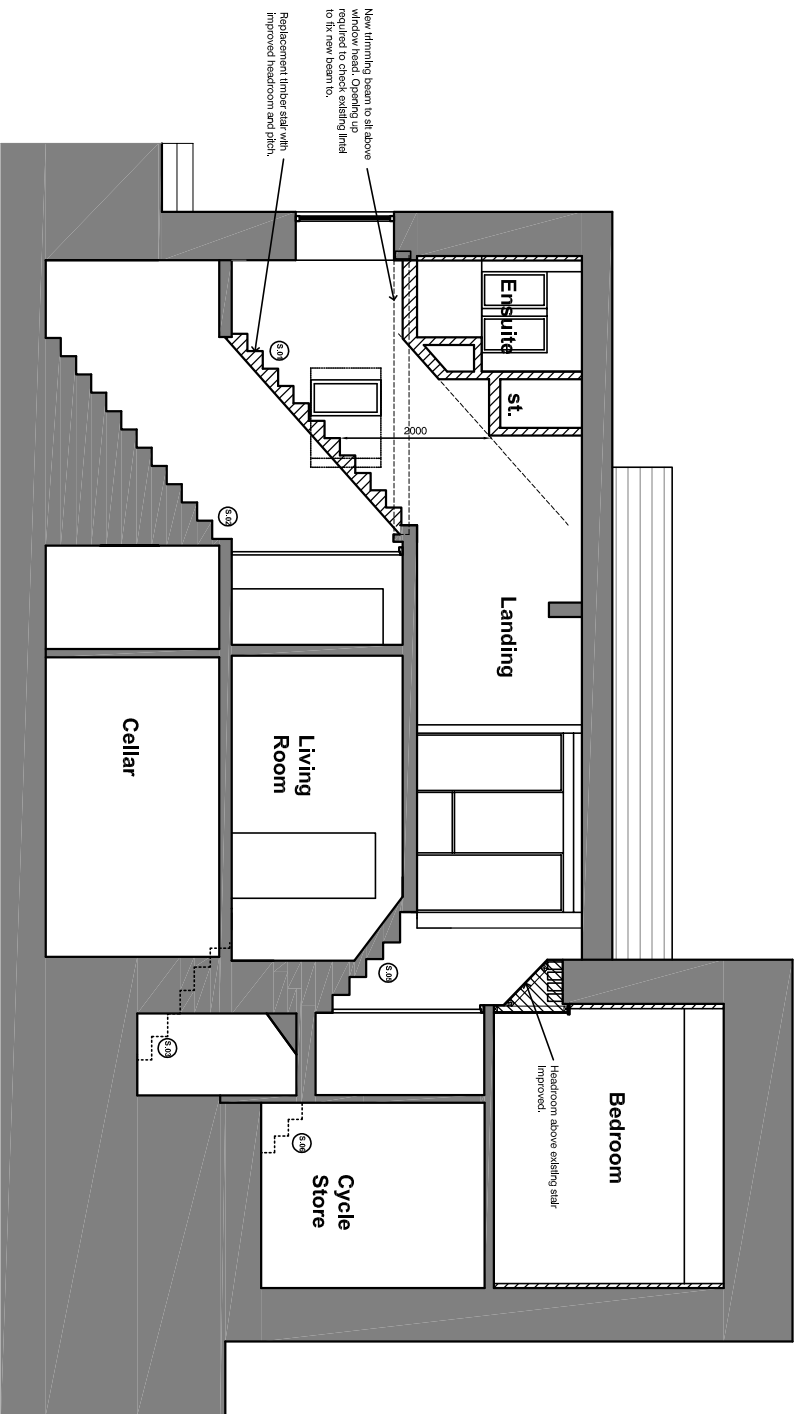


Section AA

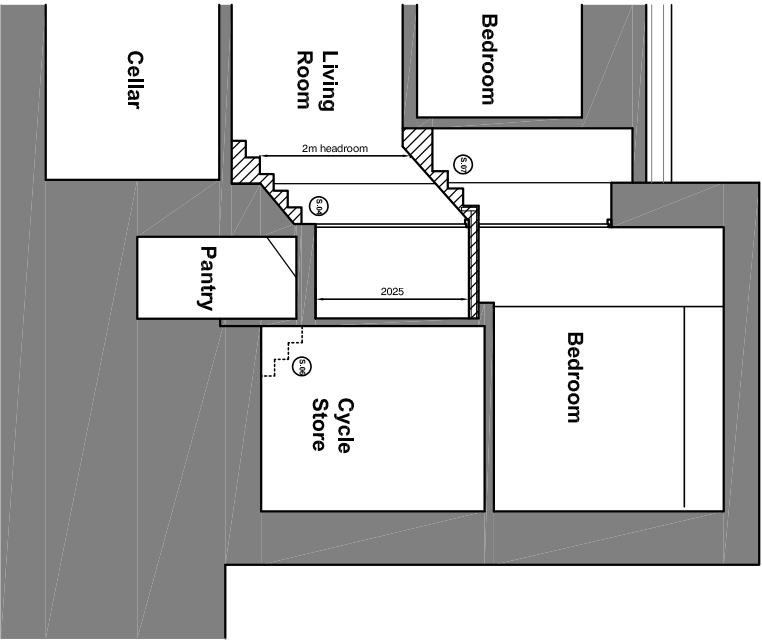


Section EE

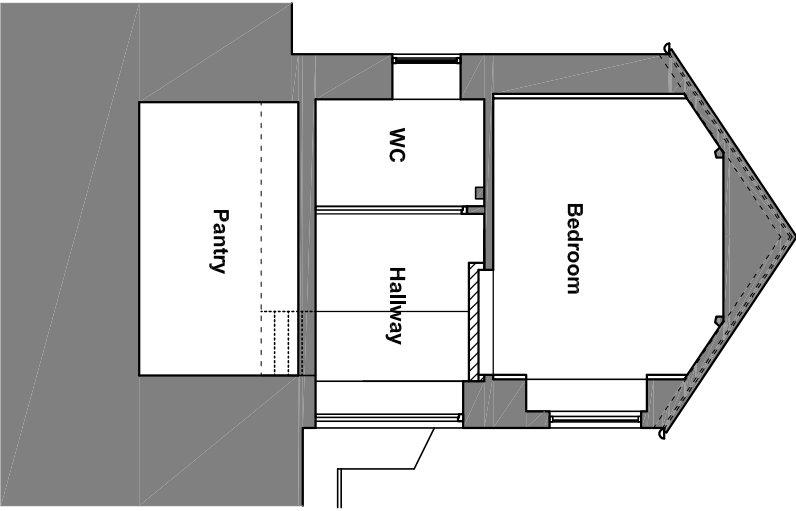


Section CC

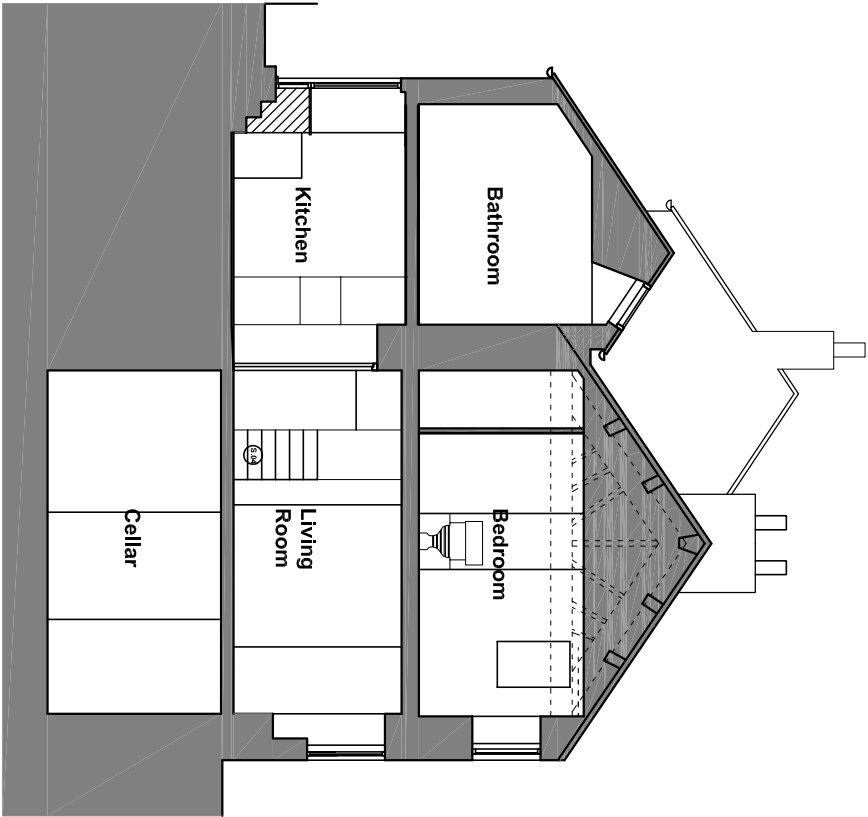

Section BB

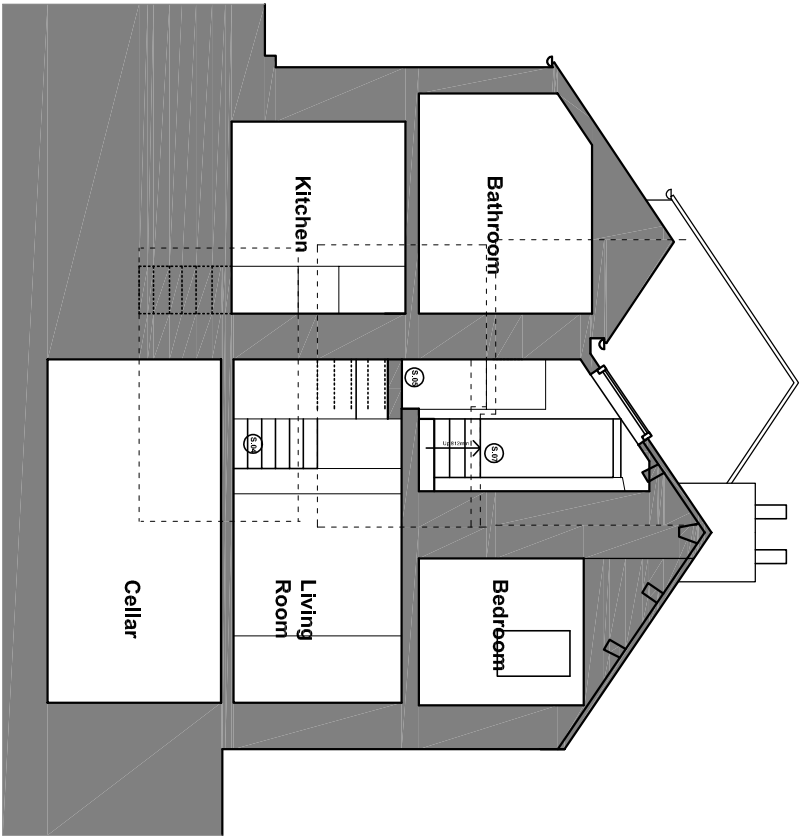

Section DD

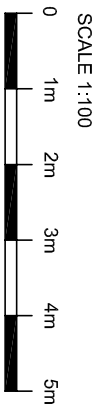

CLIENTS/CONTRACTORS ARE ADVISED TO CLARIFY DIMENSIONS PRIOR TO SETTING OUT AND NOT TO SCALE OFF THE DRAWING



HIGH PEAK ARCHITECTS LTD
 2nd Floor, Wharf House, Wharf Road, Walsley Bridge, High Peak, Derby's SK23 7AD
 Tel: 01663 719717 Web: www.highpeakarch.com Email: hpa@highpeakarch.com

Listed Building Works
Rivelin, Brookbottom, New Mills
Proposed Sections
1774.PL10