
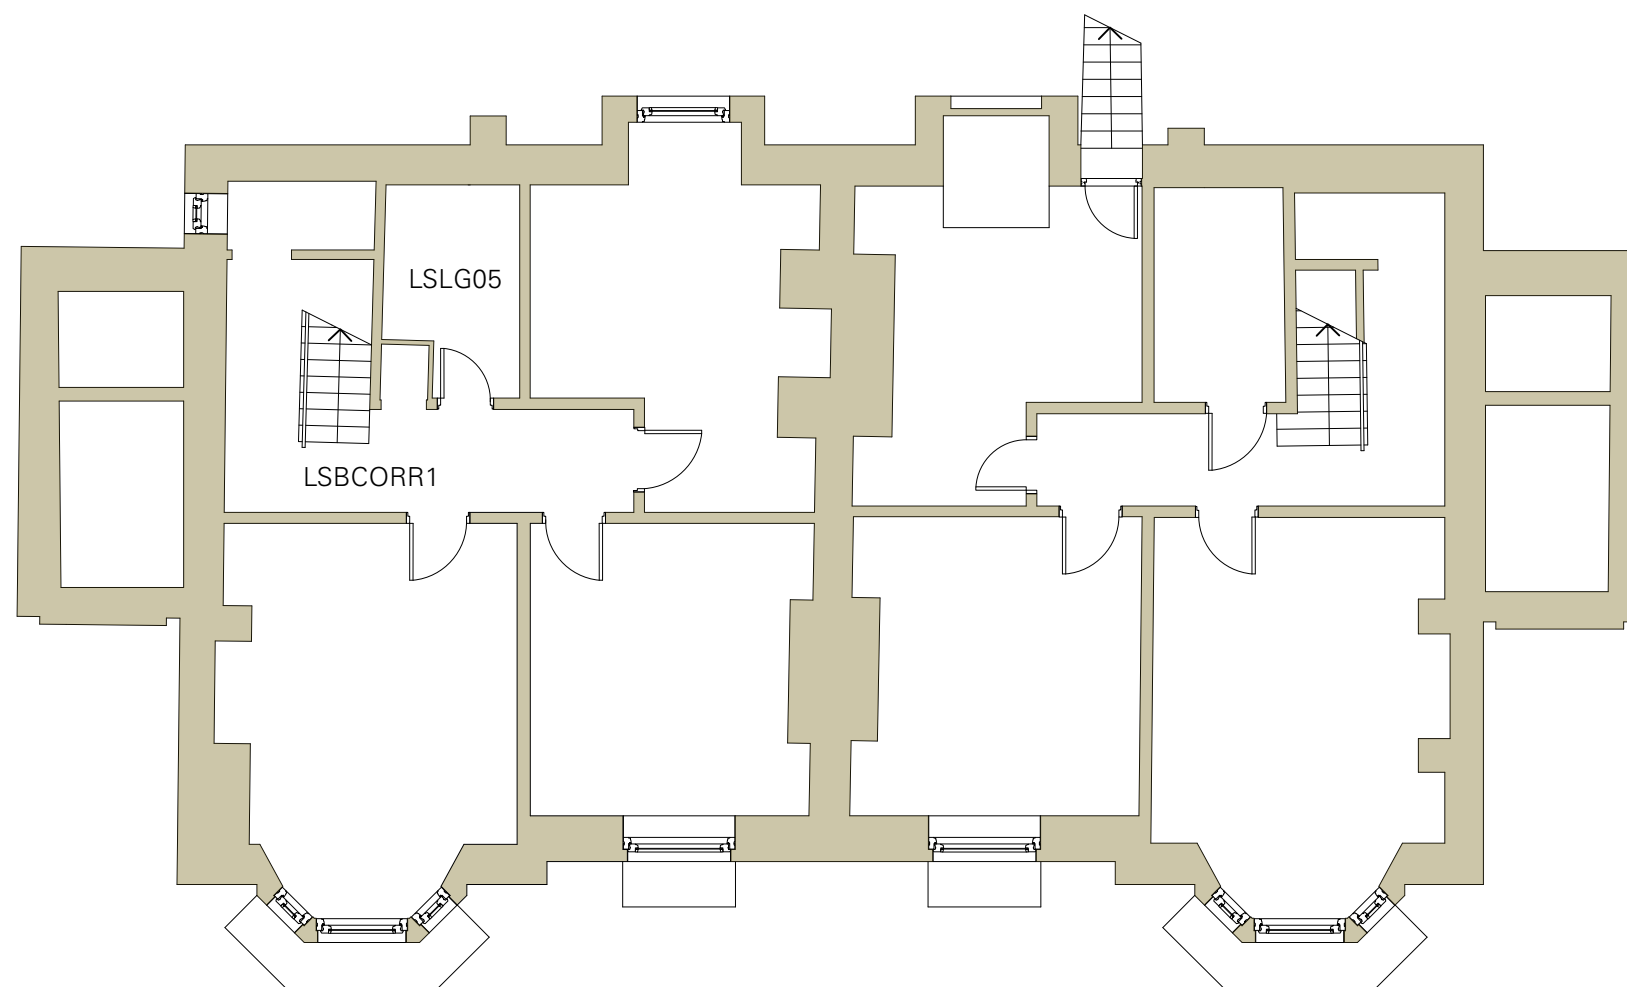


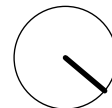

RADON WORKS, UNIVERSITY OF DERBY

LISMORE VILLAS

**LOWER GROUND FLOOR PLAN
AS EXISTING**

1:100 AT A3

MARCH 2023

2248-02-03

urban fabric

