
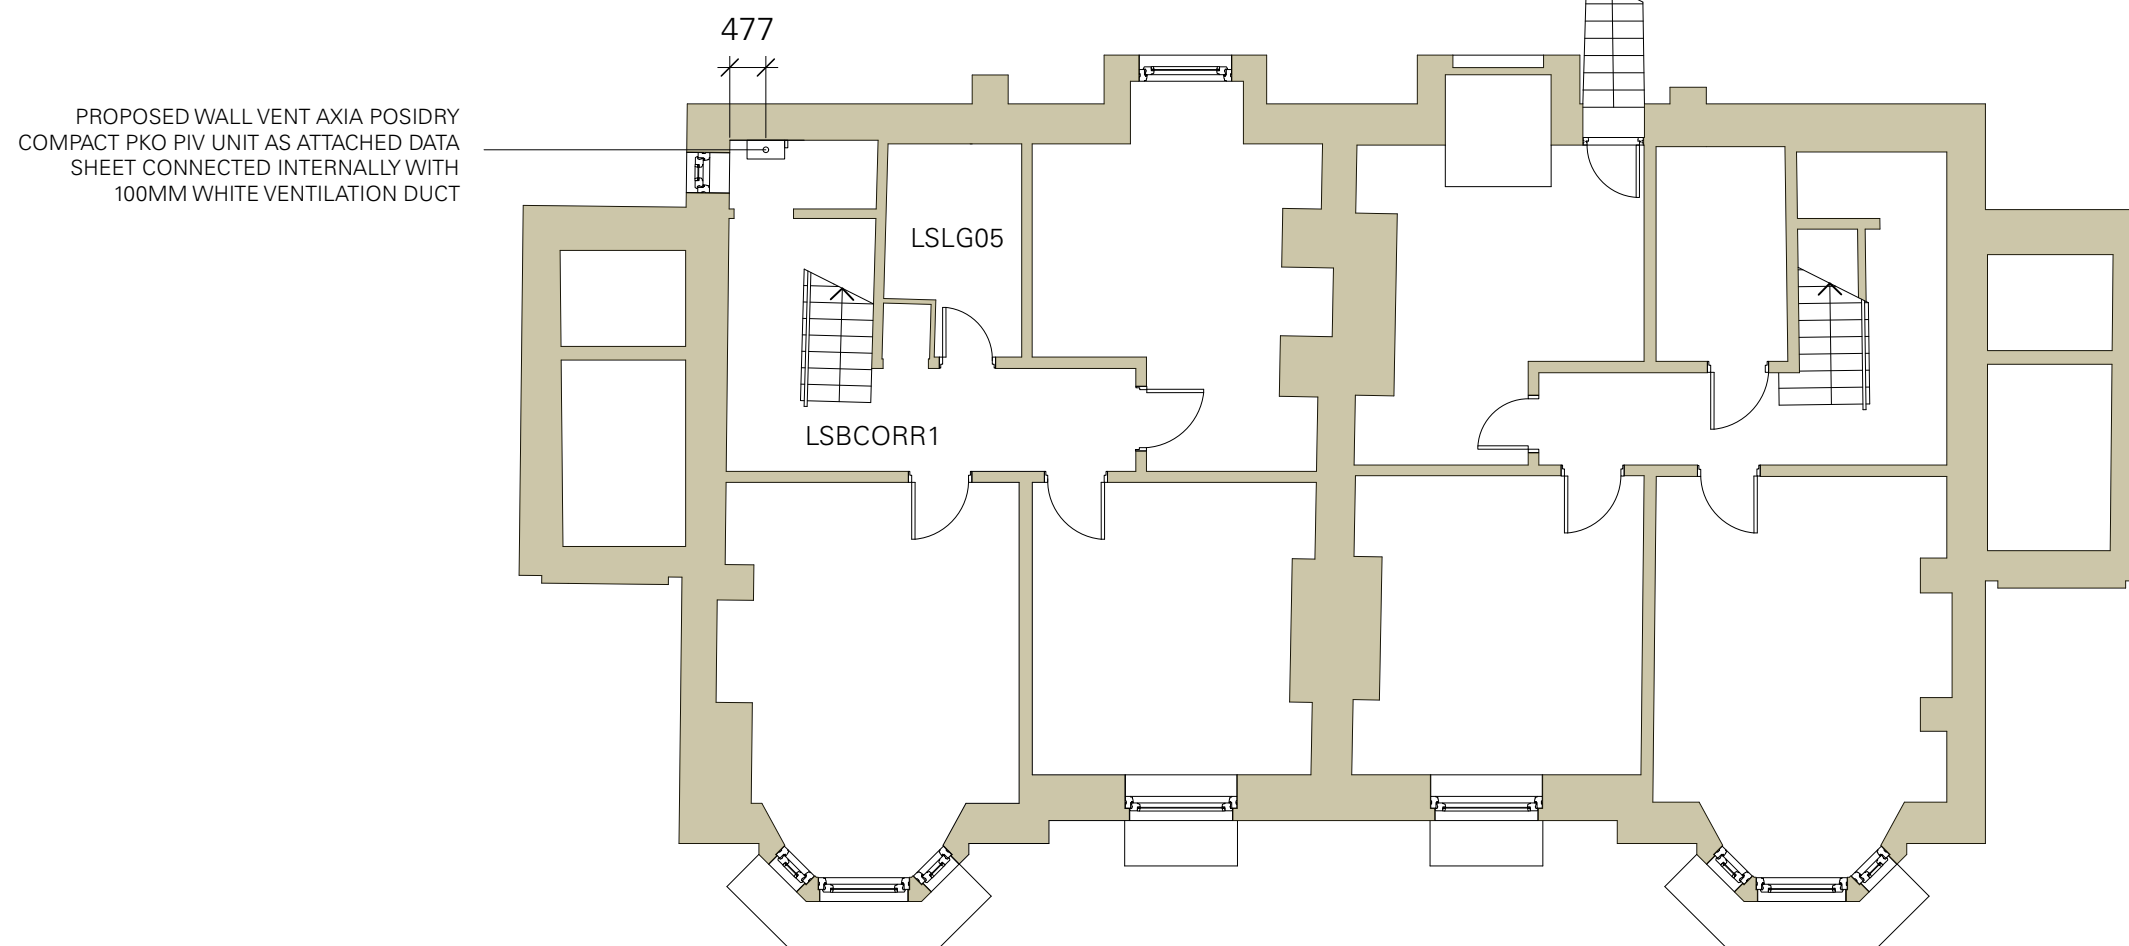


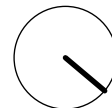

PROPOSED WALL VENT AXIA POSIDRY  
COMPACT PKO PIV UNIT AS ATTACHED DATA  
SHEET CONNECTED INTERNALLY WITH  
100MM WHITE VENTILATION DUCT

**RADON WORKS, UNIVERSITY OF DERBY**

**LISMORE VILLAS**

**LOWER GROUND FLOOR PLAN  
AS PROPOSED**

1:100 AT A3

MARCH 2023

2248-02-16

**urban fabric**

