


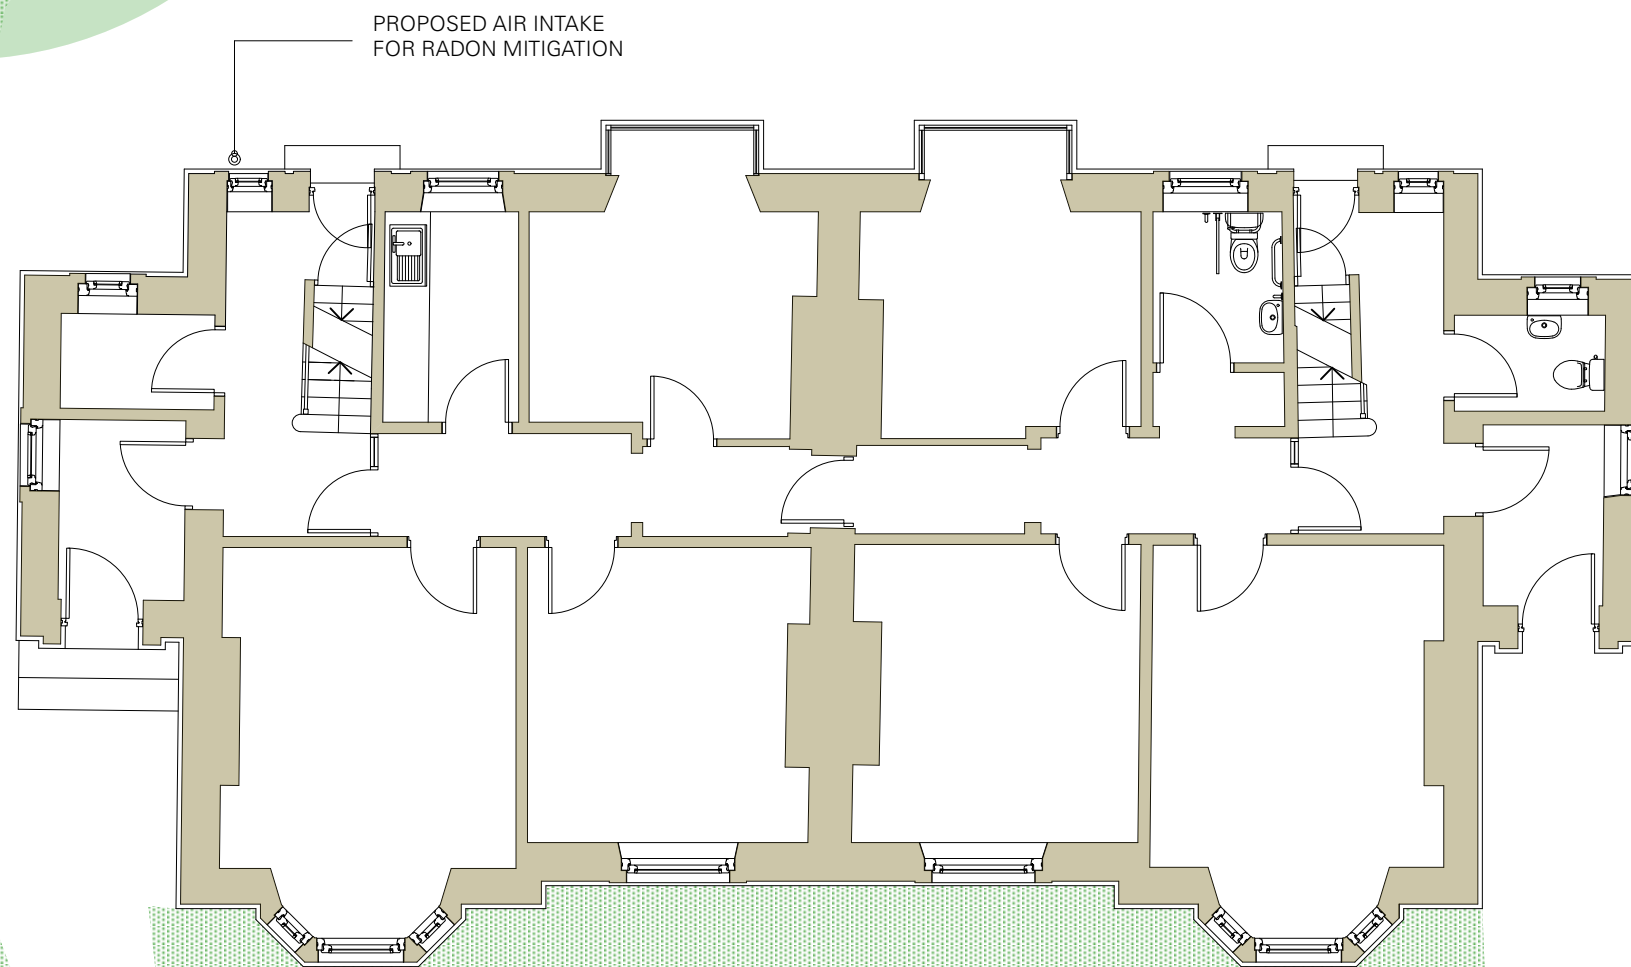

RADON WORKS, UNIVERSITY OF DERBY

LISMORE VILLAS

**GROUND FLOOR PLAN
AS PROPOSED**

1:100 AT A3

MARCH 2023

2248-02-17

urban fabric

0 2 5 10m