


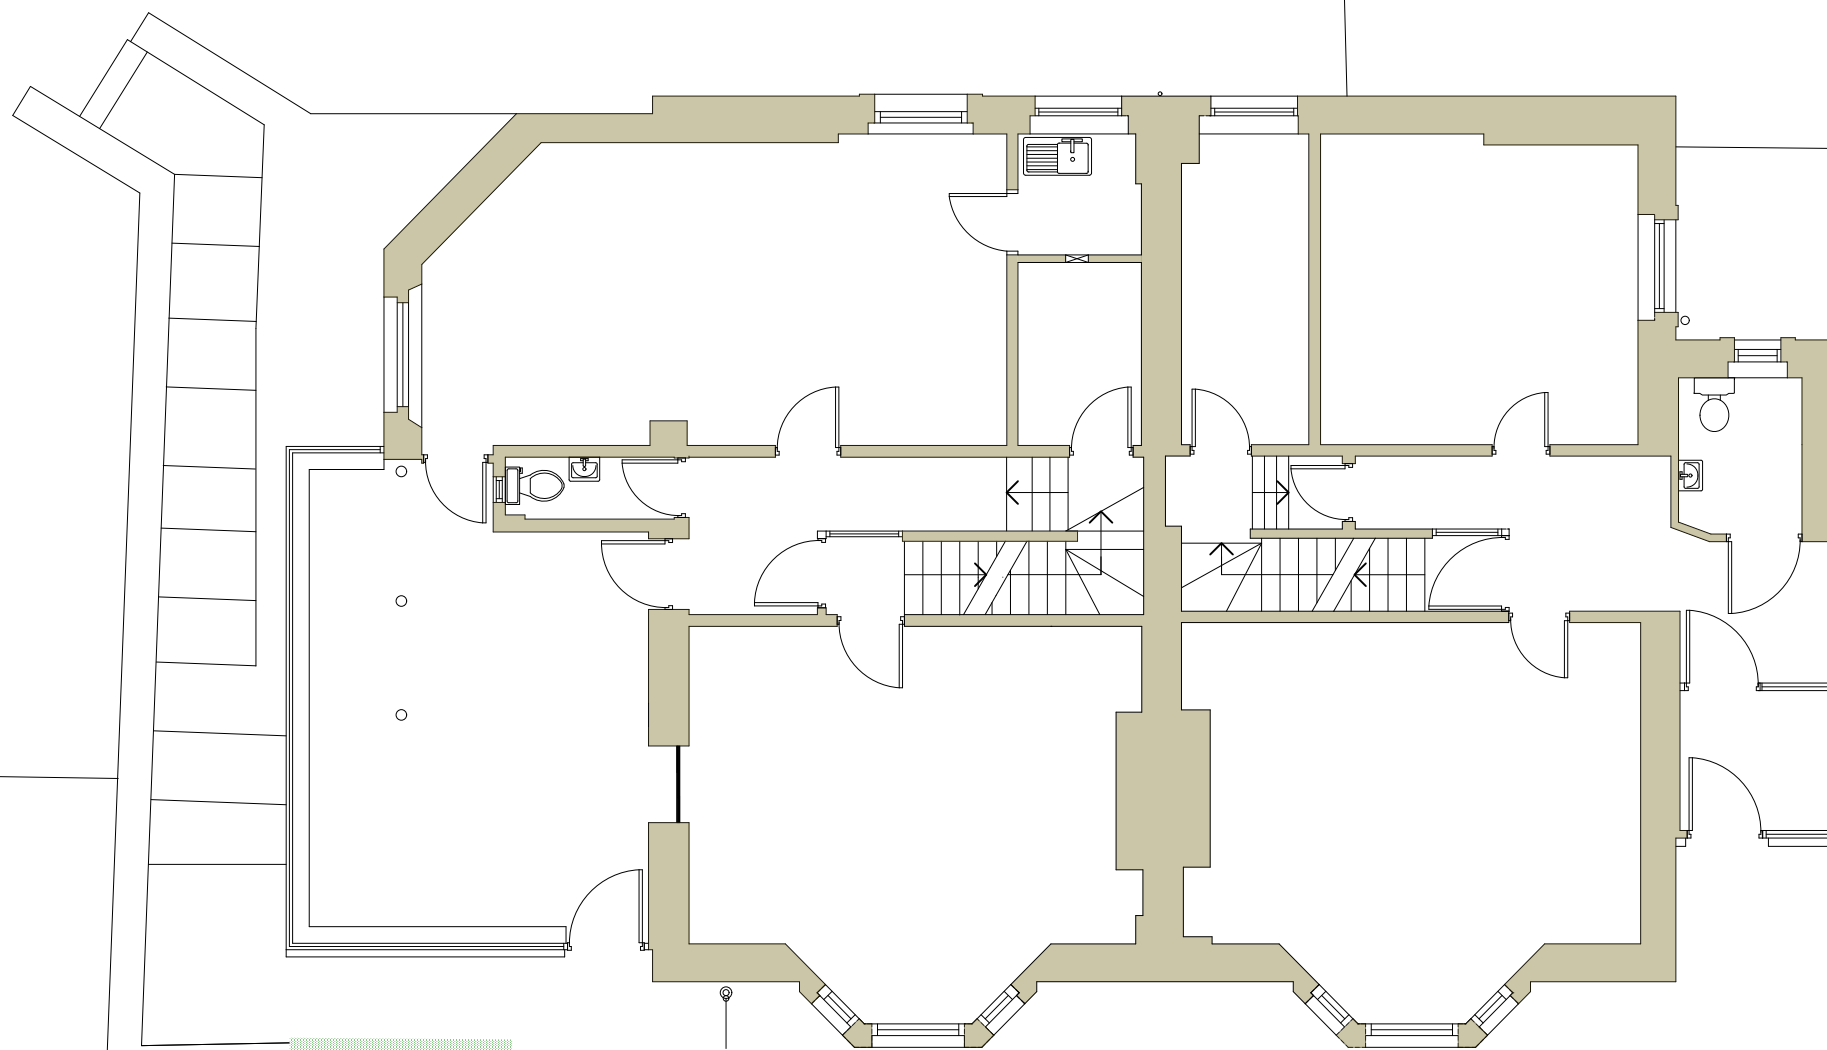

PROPOSED AIR INTAKE
FOR RADON MITIGATION

RADON WORKS, UNIVERSITY OF DERBY
NORTHLEIGH HOUSE
GROUND FLOOR PLAN AS PROPOSED

1:100 AT A3

MARCH 2023

2248-02-21

urban fabric

0 2 5 10m