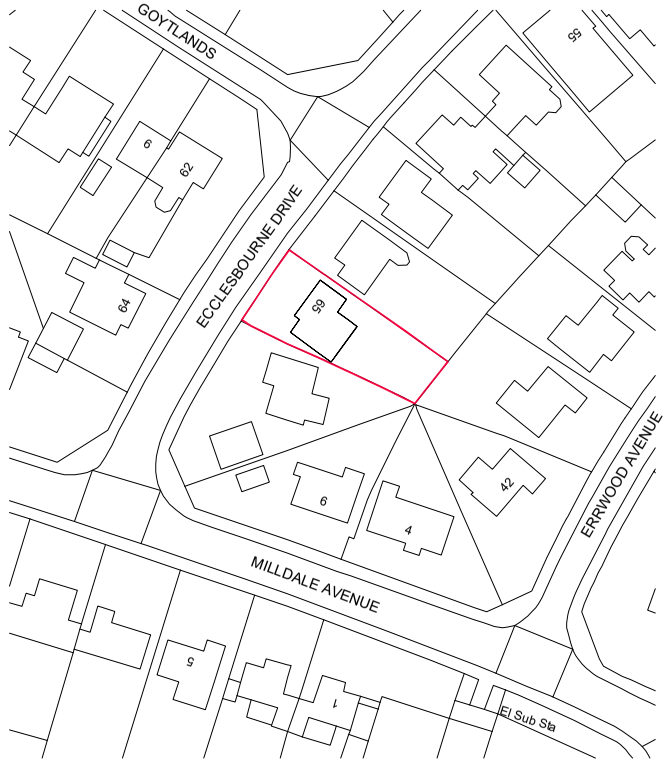


0 10m

Ordnance Survey, (c) Crown Copyright 2023. All rights reserved. Licence number 100022432

N

REVISIONS

DRAWN	FW	SCALE 1:1250@A3	AREA SQ.M. SQ.FT.
DATE	Mar 23		
PROJECT	Proposed extension to 65 Ecclesbourne Drive , Buxton		
CLIENT	Mr and Mrs D. Redfern		
TITLE	Location Plan		

Wylie Architecture
Residential Architecture Design and Planning
07875551825
www.wyliearchitecture.co.uk

DRAWING NUMBER	REV
01.01	-