



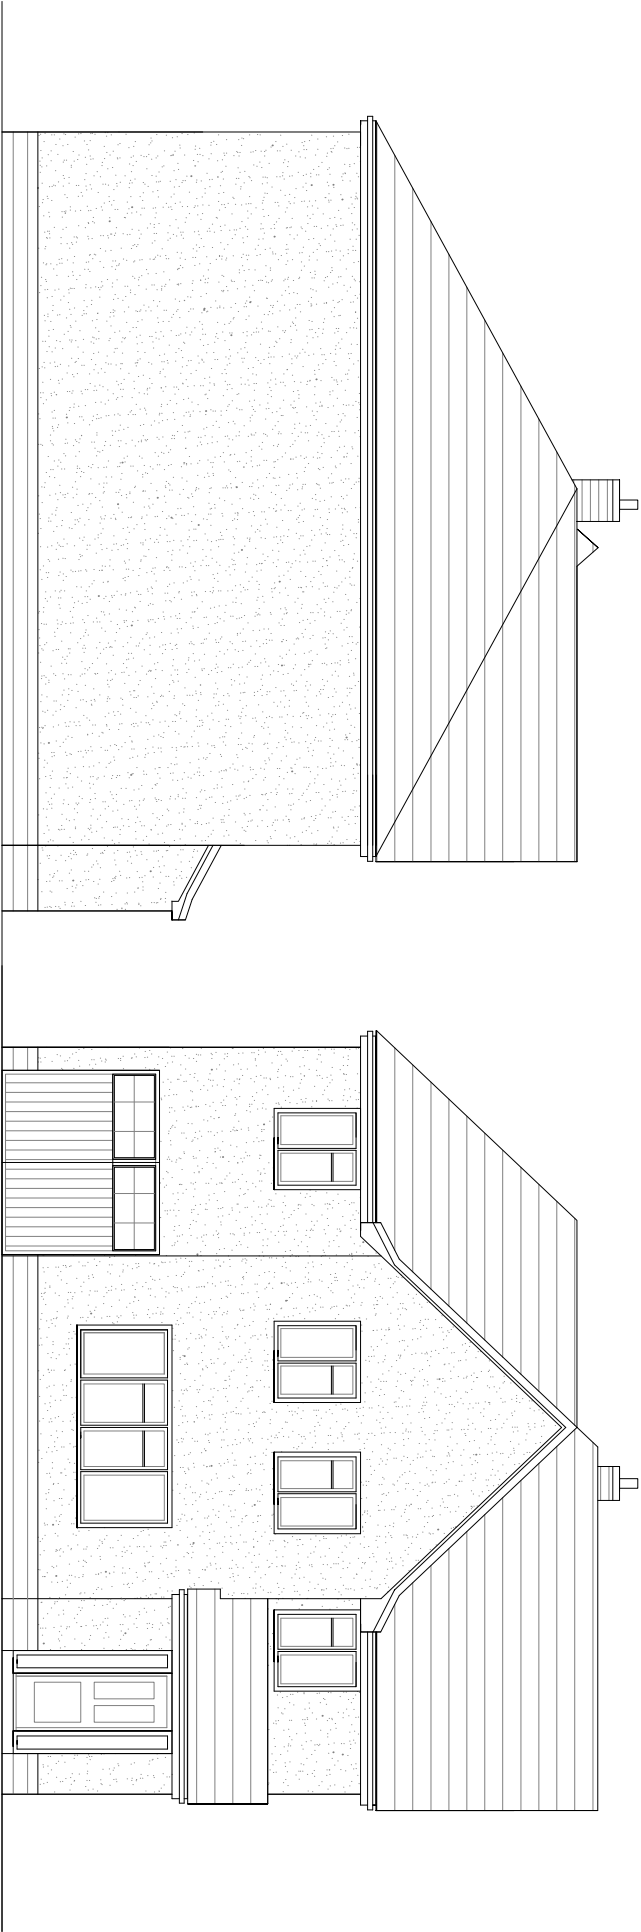

proposed side elevation

proposed front elevation

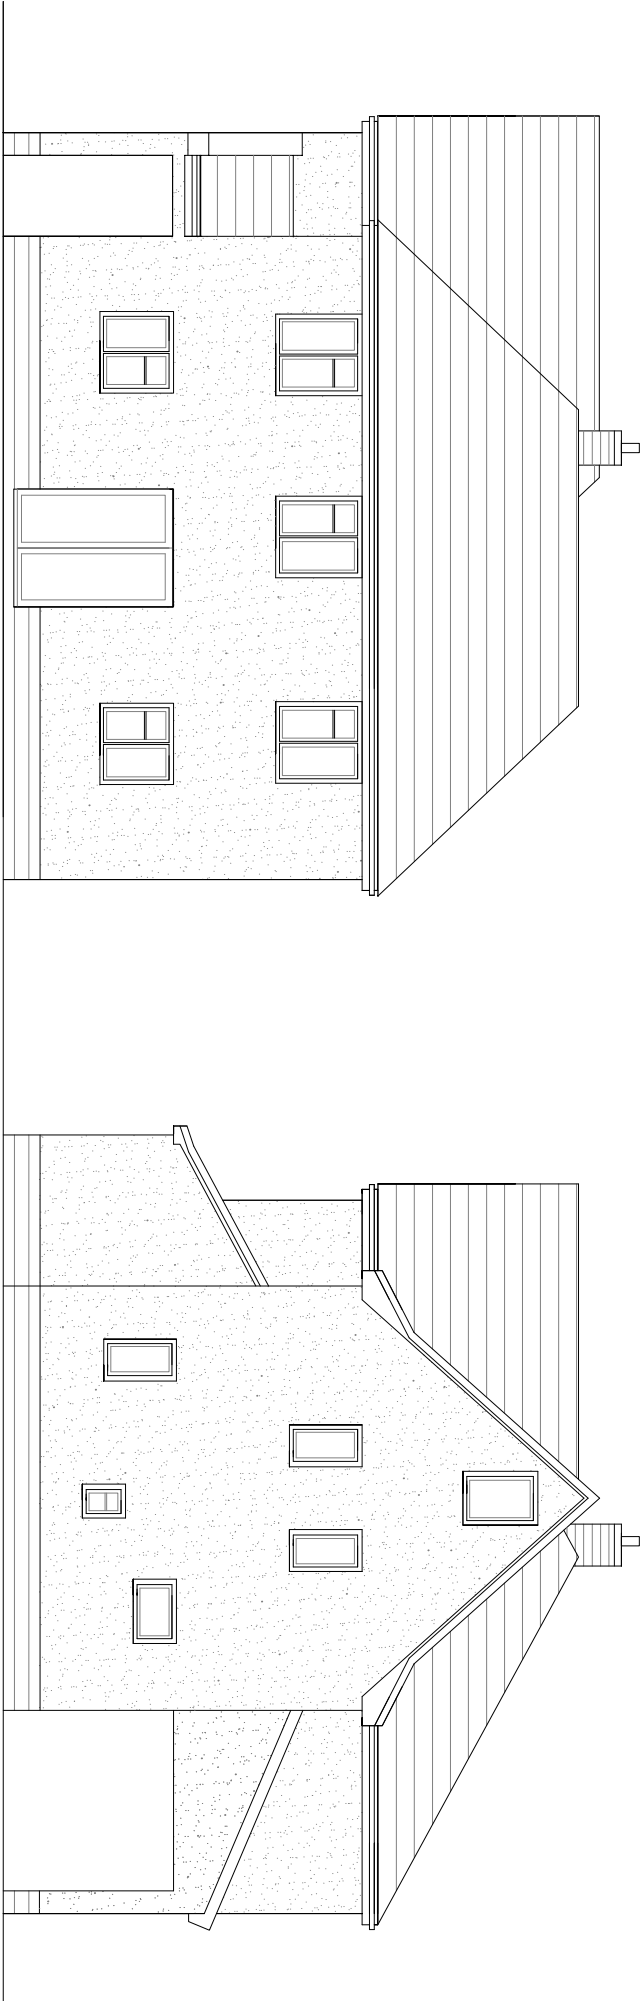

proposed rear elevation

proposed side elevation

REVISIONS

DRAWN	FW	SCALE	A3/A4	SQA
DATE	MAR 23	1:100@A3		SQ.F.
PROJECT	Proposed extension to 65 Ecclebourne Drive, Buxton			
CLIENT	Mr and Mrs D. Redfern			
TITLE	Proposed Elevations			