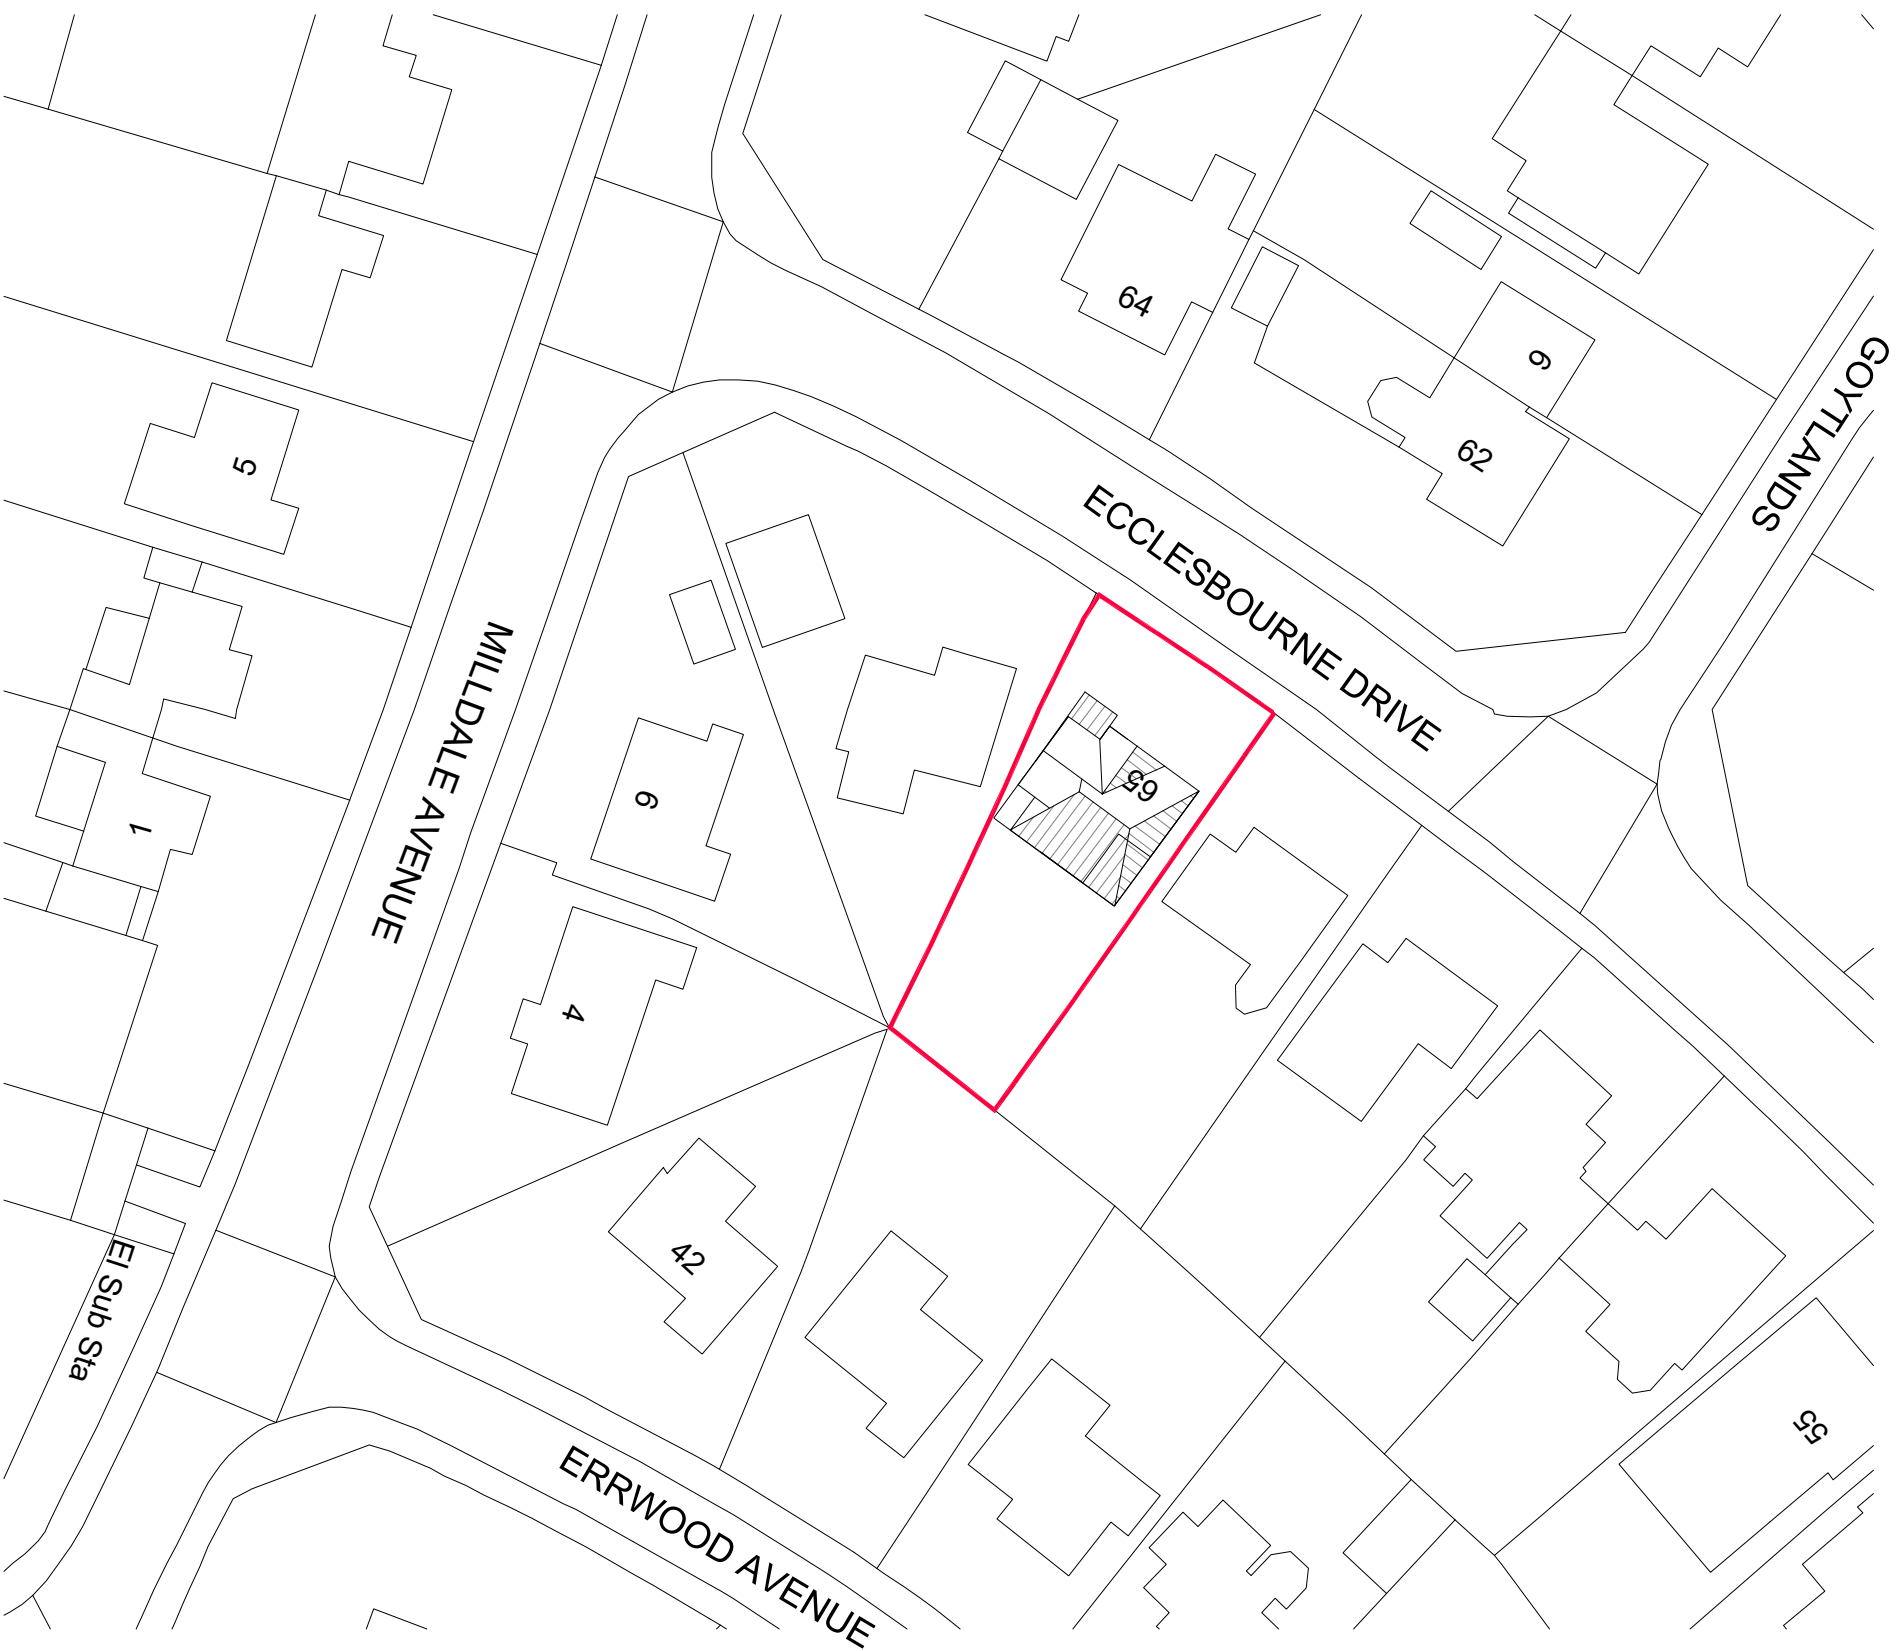


PERMITS			
DRAWING	FW	SCALE	AREA
DATE	Mar 23	1:500@A3	SQ.M. SQ.FT.
PROJECT	Proposed extension to 65 Ecclesbourne Drive, Buxton		
CLIENT	Mr and Mrs D. Redfern		
TITLE	Site Plan		

Ordnance Survey, (c) Crown Copyright 2023. All rights reserved. Licence number 100022432