

Elevation Materials Legend - House



New Stonework
Natural Coursed to match the existing



Existing Stonework
Natural course



New Roof Covering
Colour - Stone
Type - Natural Stone to match the existing



Existing Stone Tiles




New Render
Colour - Cream
Type - Smooth finish

New windows and doors to be Grey / Pewter uPVC

Fascia Boards to be Grey / Pewter to match the windows & doors

Rainwater and exposed waste Goods to be uPVC
Round profile
Colour Black

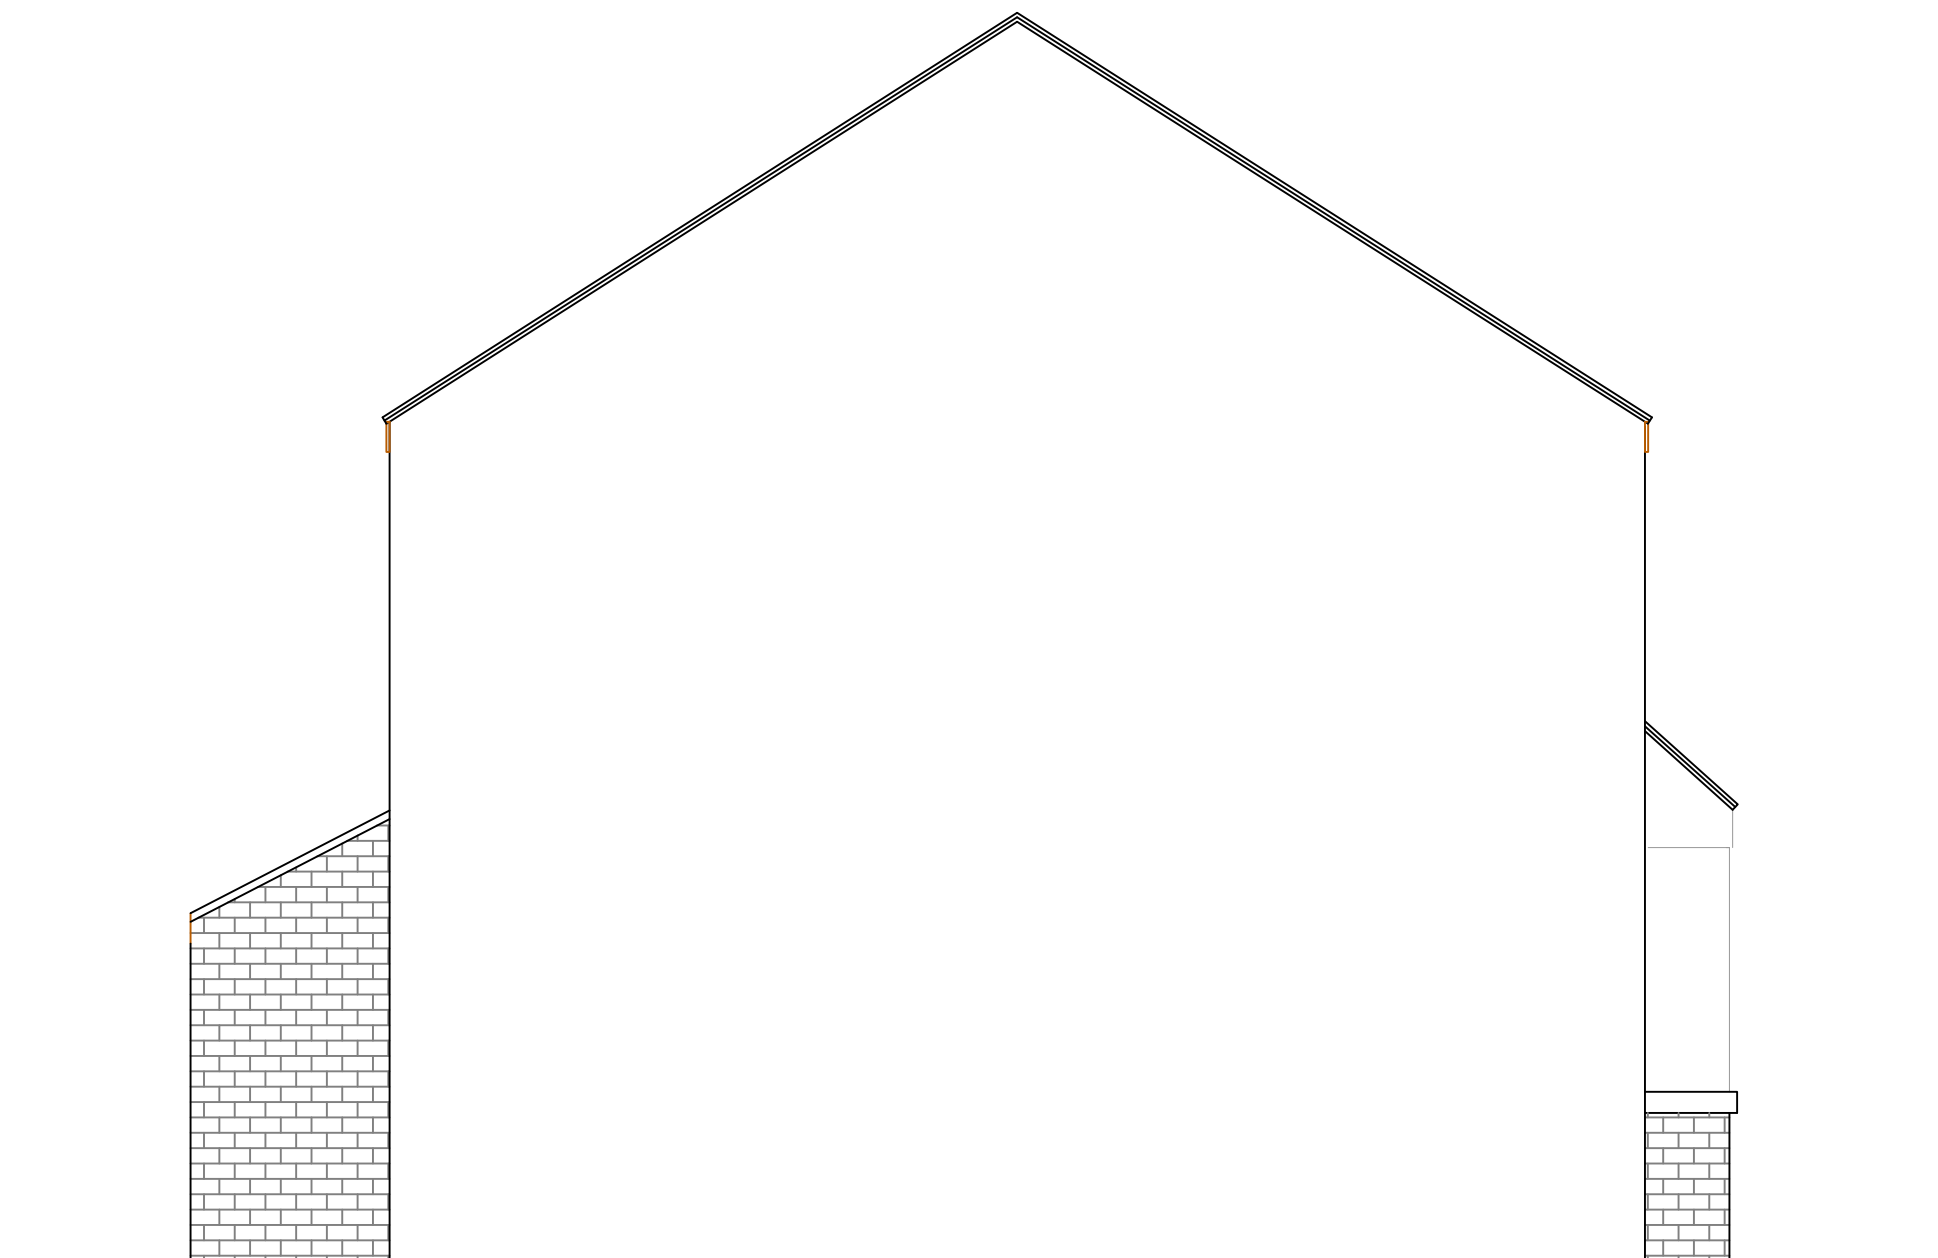

PROPOSED SIDE ELEVATION

EDIFICE Building Consultants Limited

email: nick@edificebc.co.uk mobile: 07917125231

Architecture Project Management Consultancy

All levels and dimensions must be checked on site by contractor prior to commencement of works. Any variations must be reported to Edifice BC Ltd.
All information hereon is in the copyright of Edifice BC Ltd. Copying in full or in part is forbidden without the written permission from Edifice BC Ltd.

PROJECT

Proposed Development at:
12 Watford Bridge Road
New Mills
High Peak

DRAWING TITLE

Proposed Side Elevation

Planning

CLIENT

Mr Kinnar and Ms Simpson

DATE Oct '22

DRAWN BY NH

SCALE 1:50@A3

DRAWING No

813-4.05

REV

C