


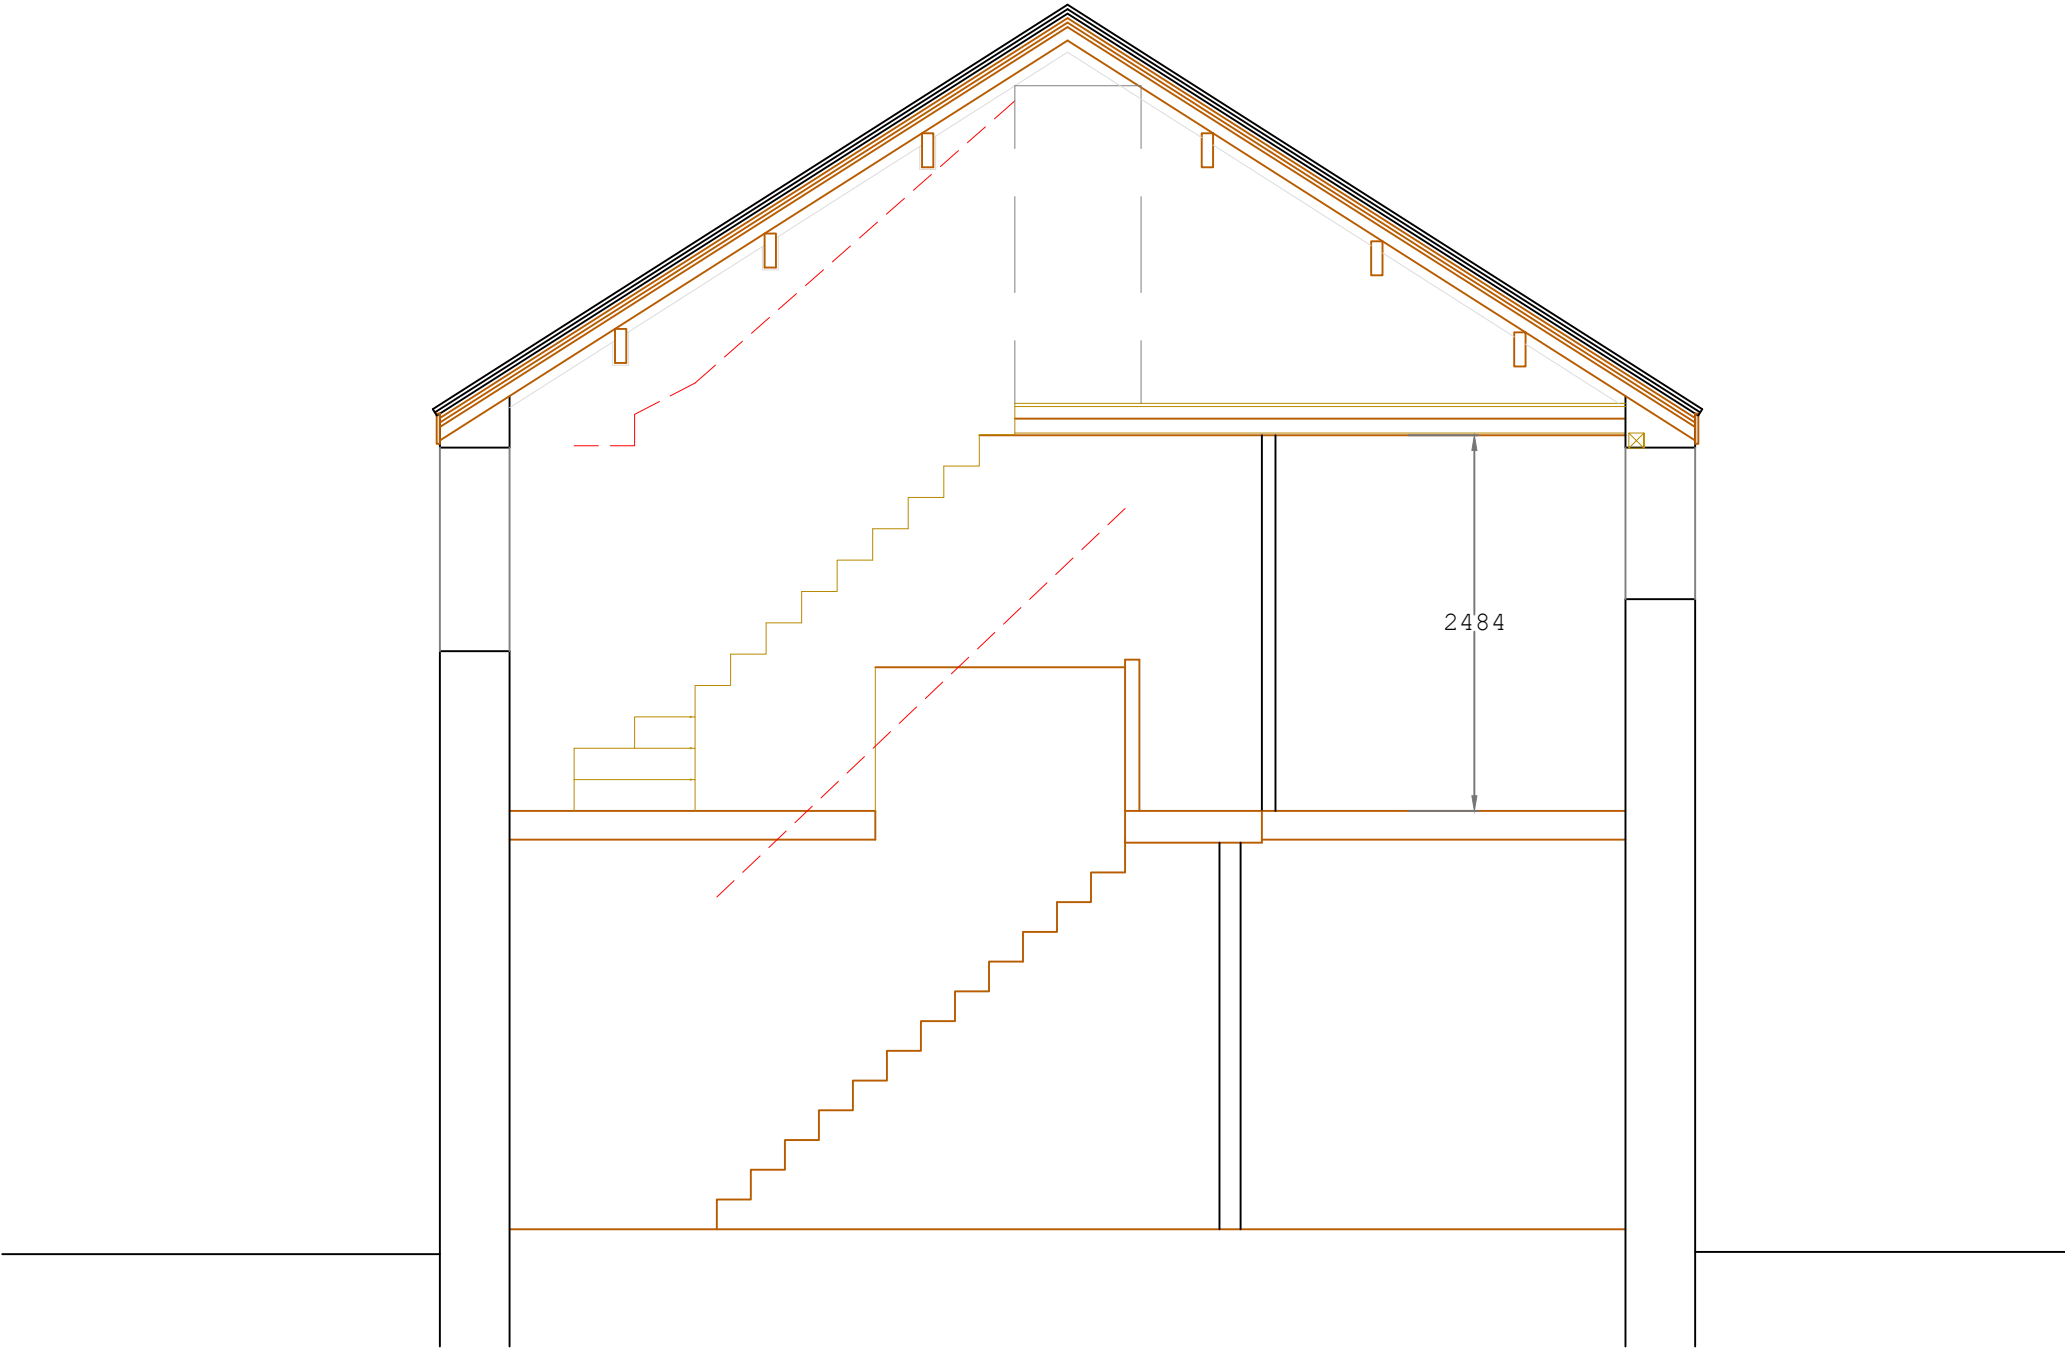

PROPOSED SECTION B-B