


BLOCK PLAN 1:200

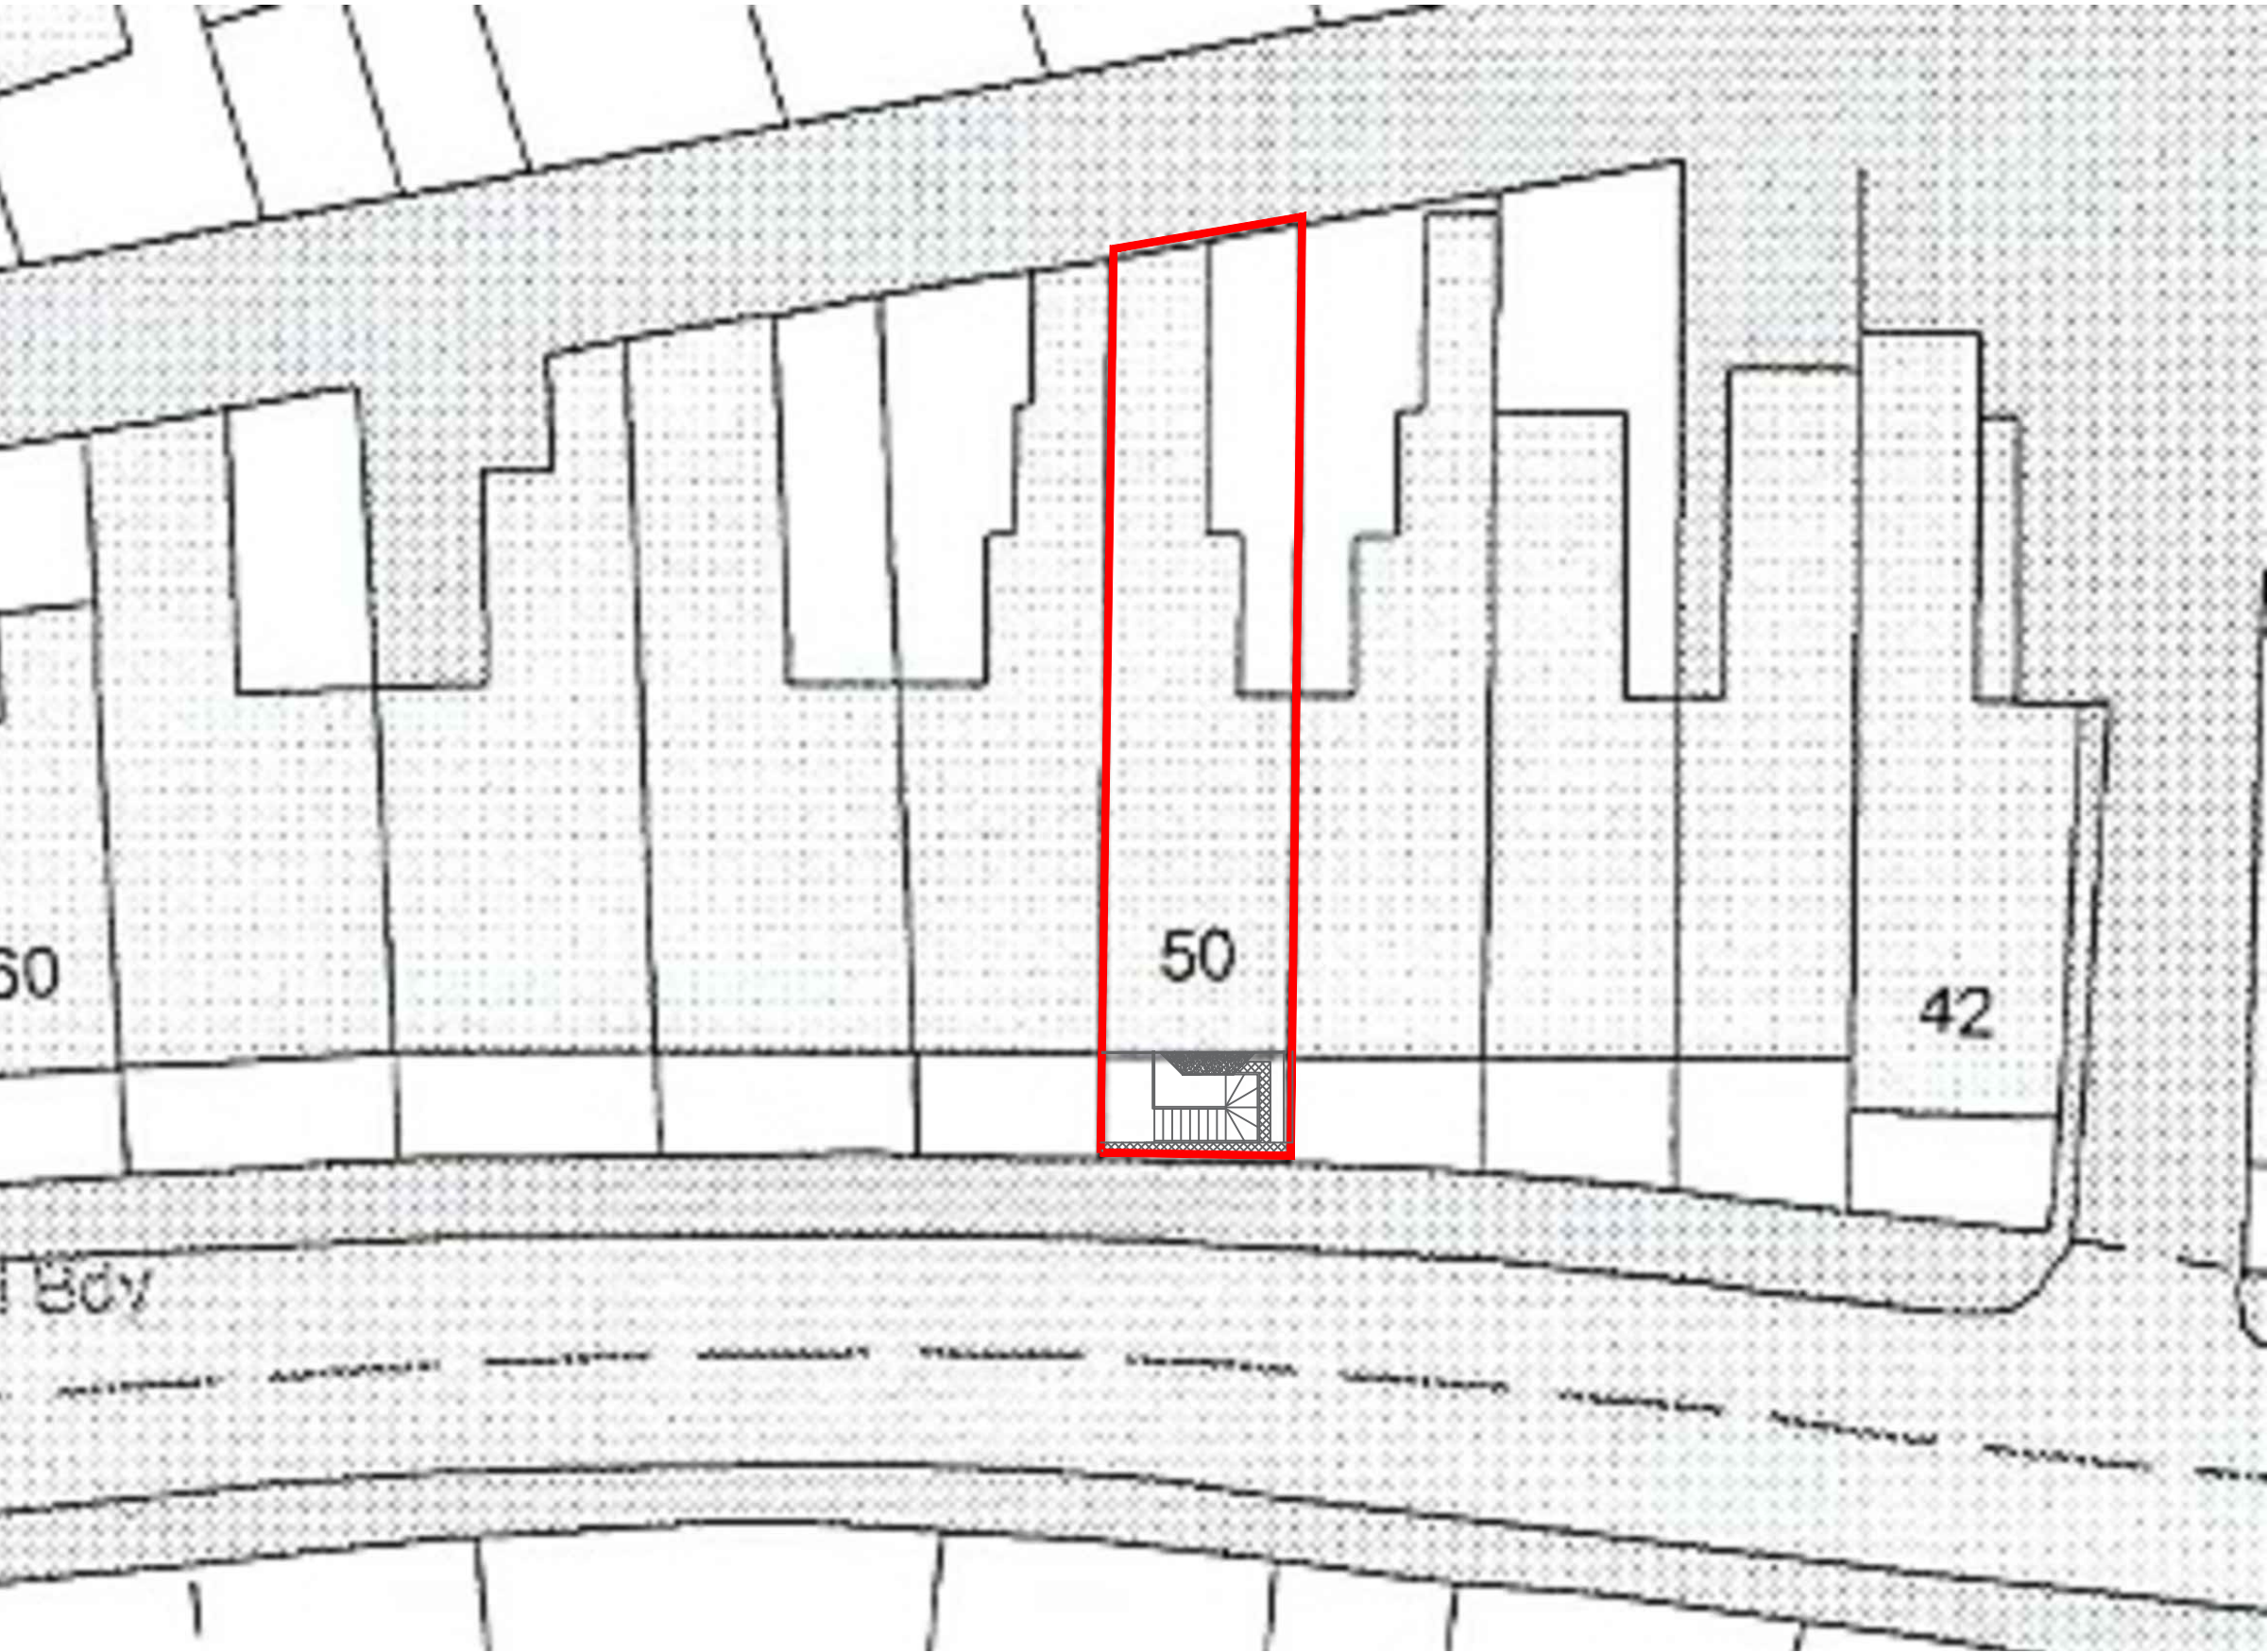

50 WEST ROAD, BUXTON

DWG: PROPOSED BLOCK PLAN
50 WEST ROAD
BUXTON

REVISIONS:

1:200	CHECKED:
DATE: JAN'23	DRAWN:

©THIS DRAWING AND THE BUILDING WORKS DEPICTED ARE THE COPYRIGHT OF AJS ARCHITECTURE AND MAY NOT BE REPRODUCED OR AMENDED EXCEPT BY WRITTEN PERMISSION. NO LIABILITY WILL BE ACCEPTED FOR AMENDMENTS MADE BY OTHER PERSONS

A.J.S ARCHITECTURE

32 carr road.
buxton.
derbyshire.
sk17 6wf.

h: 01298 26062
m: 07794 400237

BLOCK 01

50 WEST ROAD