


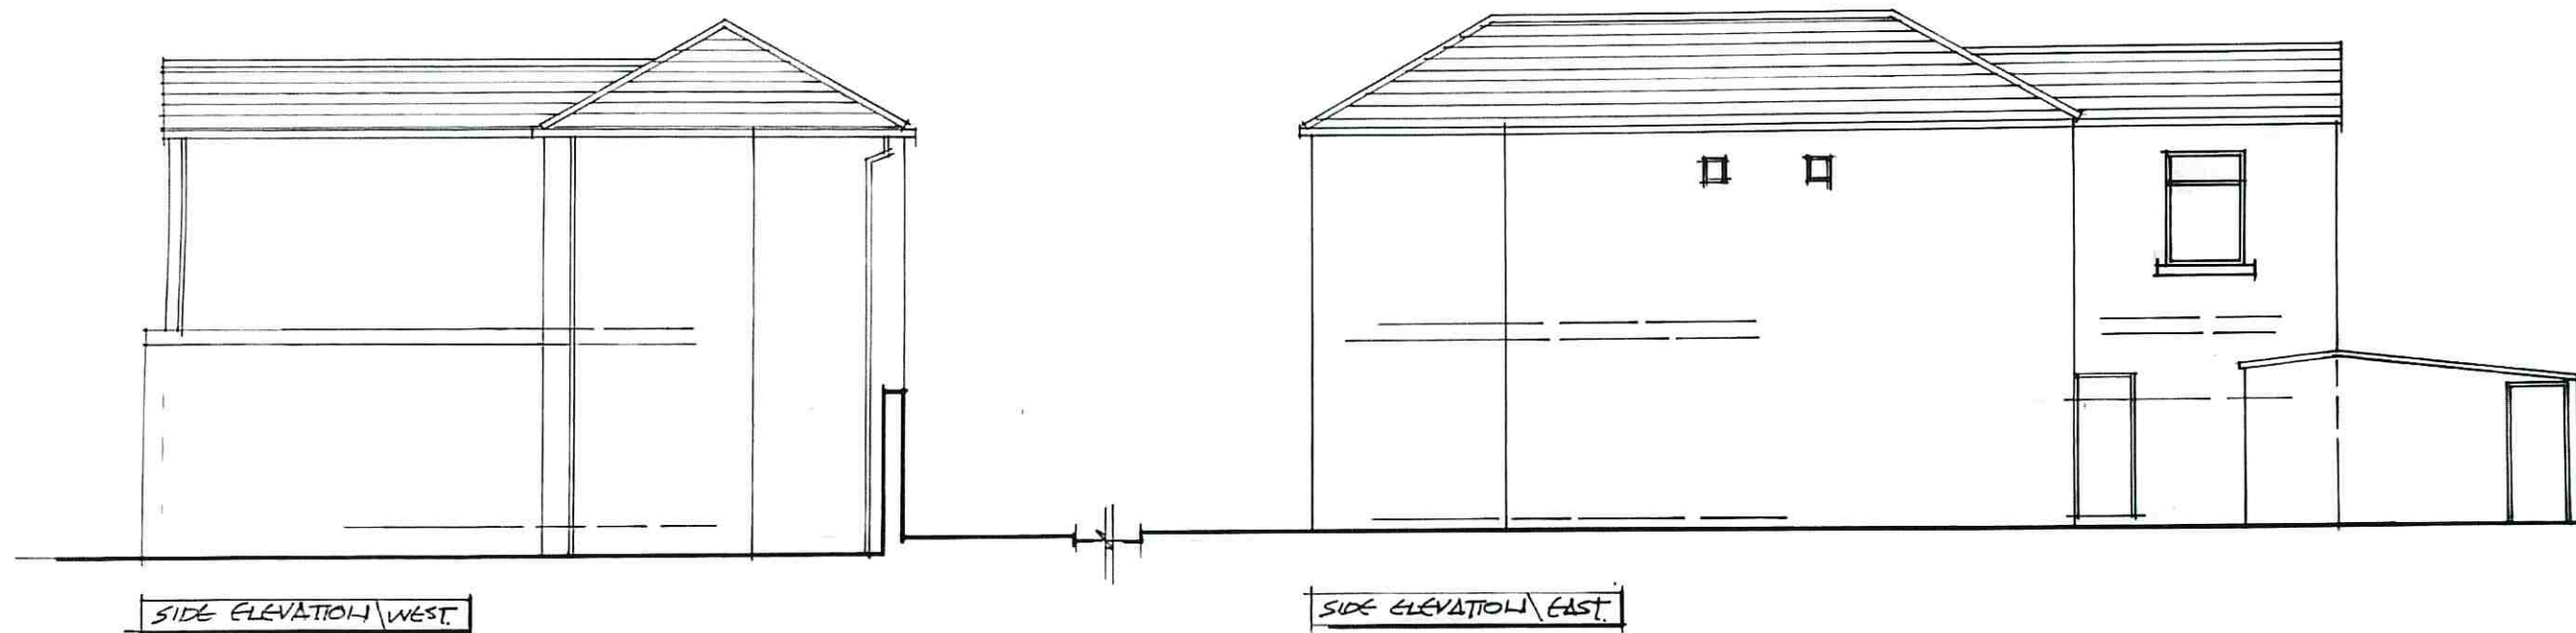

NB / NO PROPOSED CHANGES.

0 1 2 3 4 5
SCALE / METRES

CLIENT:	MR. P. CHENK	
PROJECT:	1 STATION ROAD HADFIELD	
TITLE:	ELEVATIONS AS EXISTING	
A P DESIGN ARCHITECTS AND PLANNING CONSULTANTS 4 KINDER VIEW, NEW MILLS, HIGH PEAK, SK22 4DB TEL: 01463 742169 MOB: 0781 481 2870		
SCALE:	DRAWING NO:	REV:
1:100	04.	