


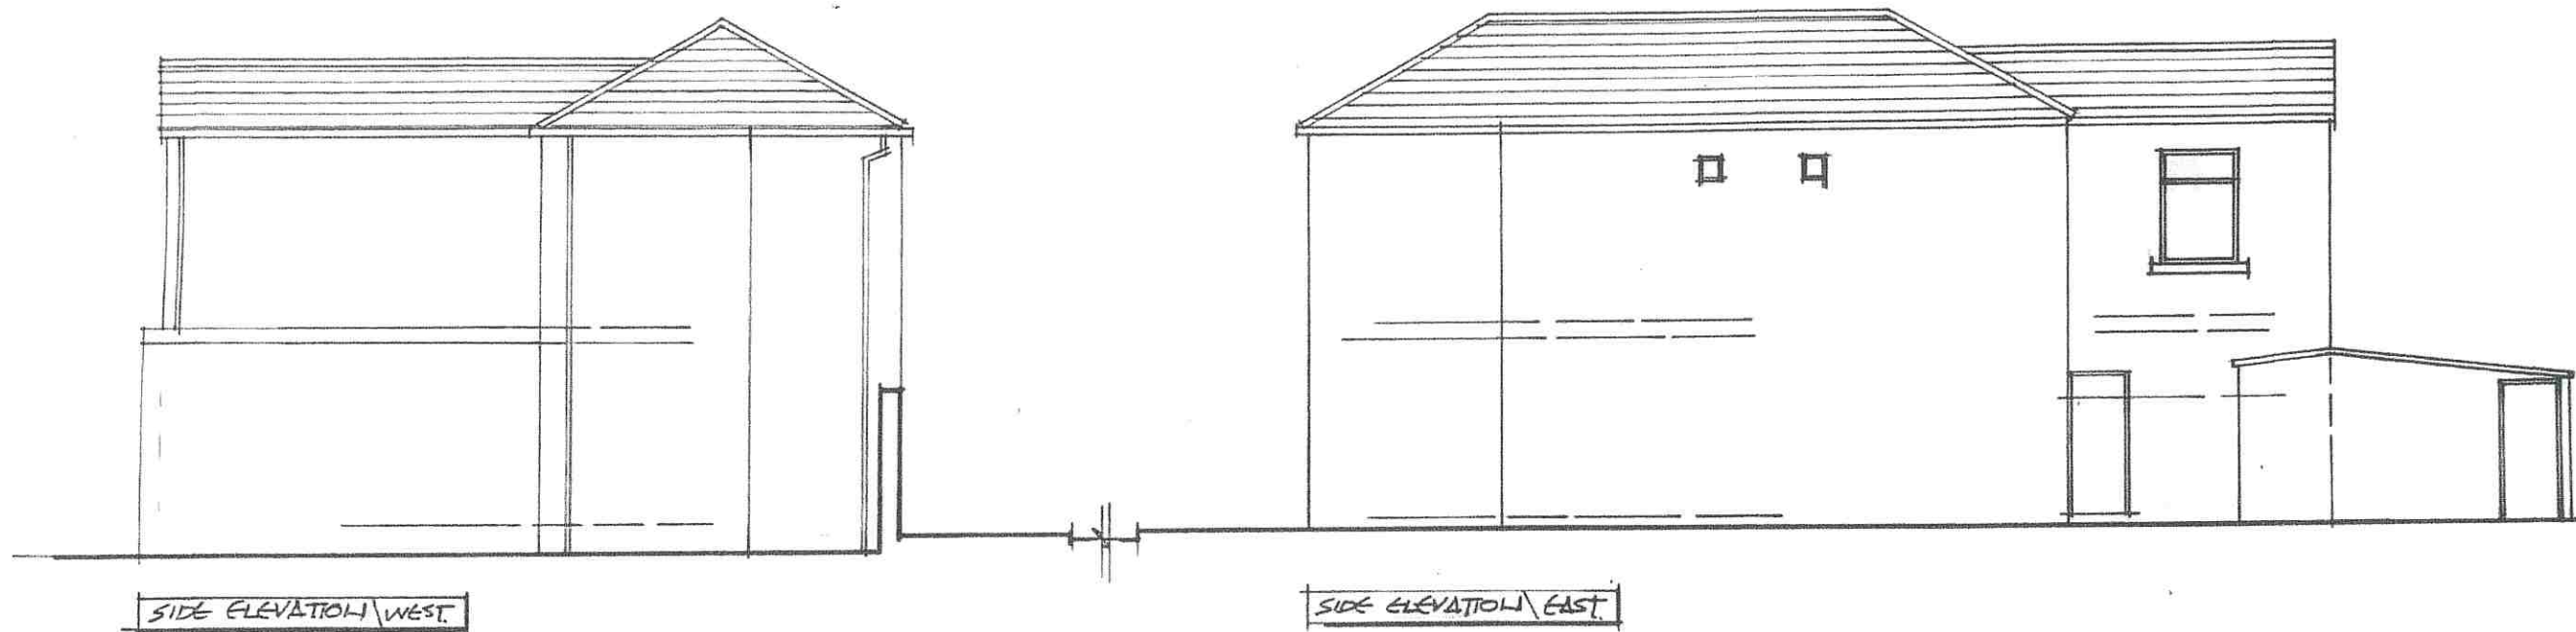

NB/
NO CHANGES TO
EXISTING

0 1 2 3 4 5

SCALE METRES

CLIENT:	MR. P. CHEUNG		
PROJECT:	1 STATION ROAD HADFIELD		
TITLE:	ELEVATIONS AS PROPOSED		
A P DESIGN ARCHITECTS AND PLANNING CONSULTANTS 4 KINDER VIEW, NEW MILLS, HIGH PEAK, S122 4DB TEL: 01663 742169 MOB: 0781 481 2570			
SCALE:	DRAWING NO:	REV:	
1:100	05		