

This drawing is copyright and may not be reproduced in whole or part without written authority.
The Harris Group Ltd does not accept liability for any deviation from our drawings or specification.
Scale for planning purposes only.

NORTH

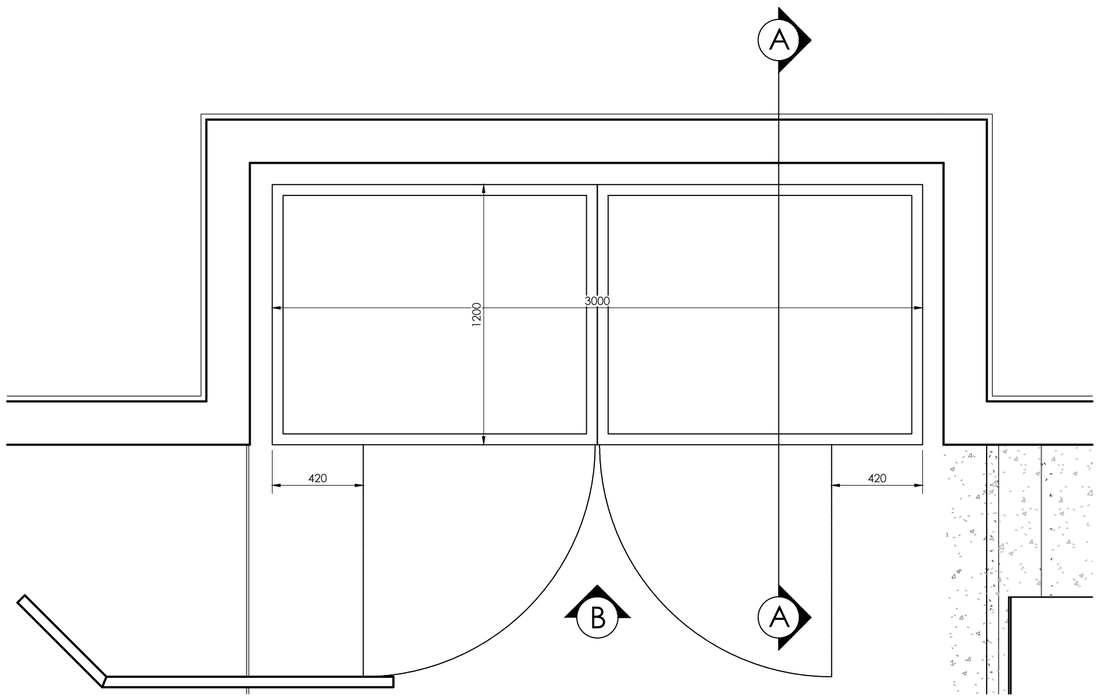

BOLT DOWN GALVANISED WHEEL GUIDE
EXACT POSITION TO BE DETERMINED
ON SITE

PROPOSED PLAN - 1:20

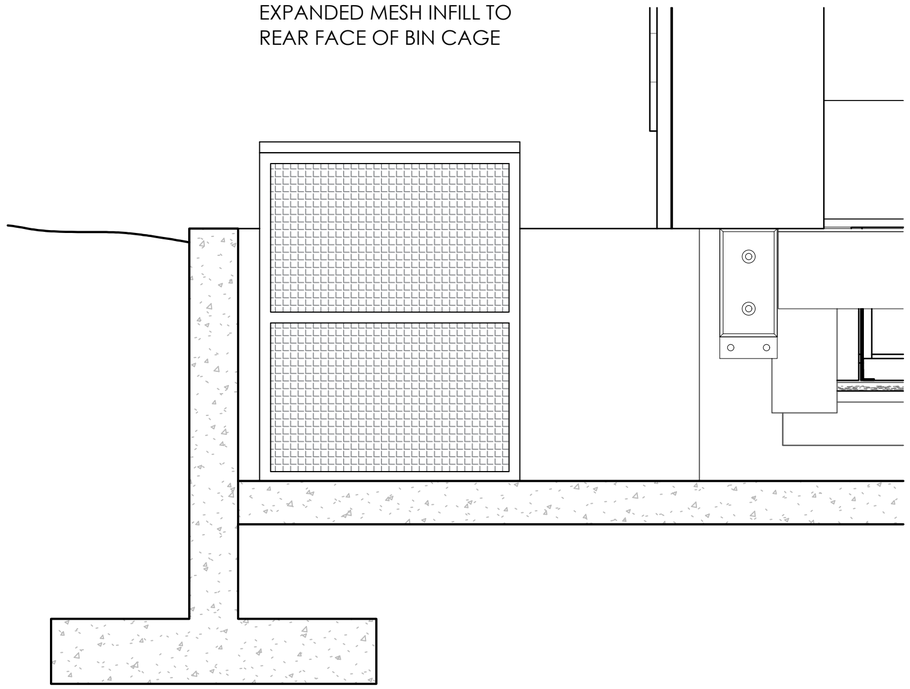

PROPOSED SECTION A-A - 1:20

KEY


REFUSE STORE & COLLECTION POINT

NOTES


1. BIN CAGE TO BE SUPPLIED & INSTALLED BY METALWORK CONTRACTOR
2. BIN CAGE CONSTRUCTION TO BE HEAVY DUTY ANGLE SECTION
3. INFILL TO BE HEAVY DUTY EXPANDED MESH
4. DOORS TO HAVE BOLT ON 180 DEGREE HINGE AND PROVISION FOR SUITED PADLOCK WITH SECURITY SHROUDS
5. FIRE PROOF GALVANISED STEEL PLATE FIXED TO TOP OF CAGE
6. ADJUSTABLE BASE FIXINGS TO BE SUPPLIED TO SUIT RAMP SLOPE
7. MEASURE ON SITE PRIOR TO FABRICATION

0 200 400 600 800 1000mm
SCALE 1:20

0 10 20 30 40 50m
SCALE 1:1000

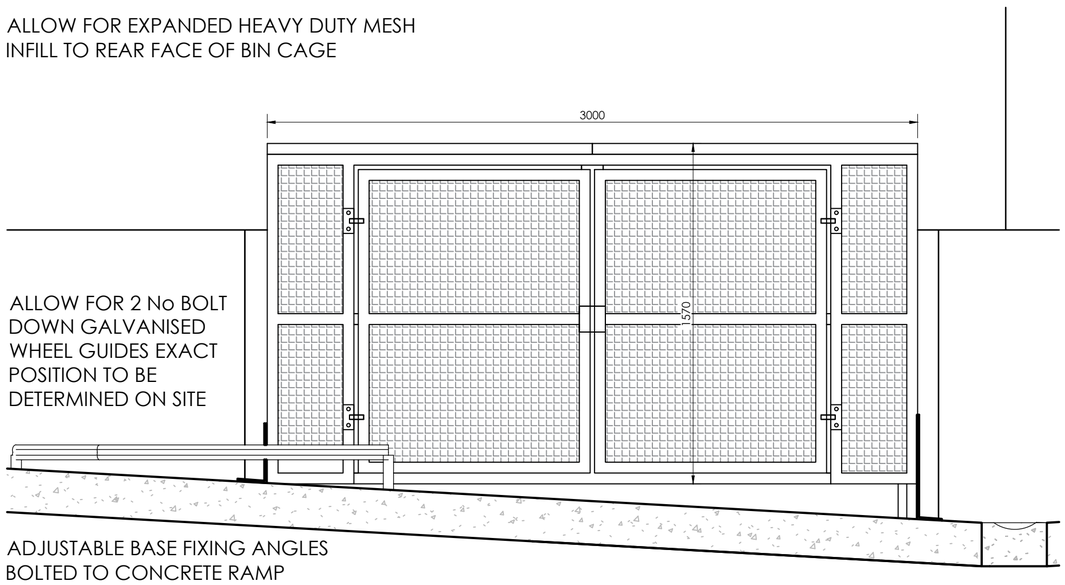

PROPOSED ELEVATION B - 1:20

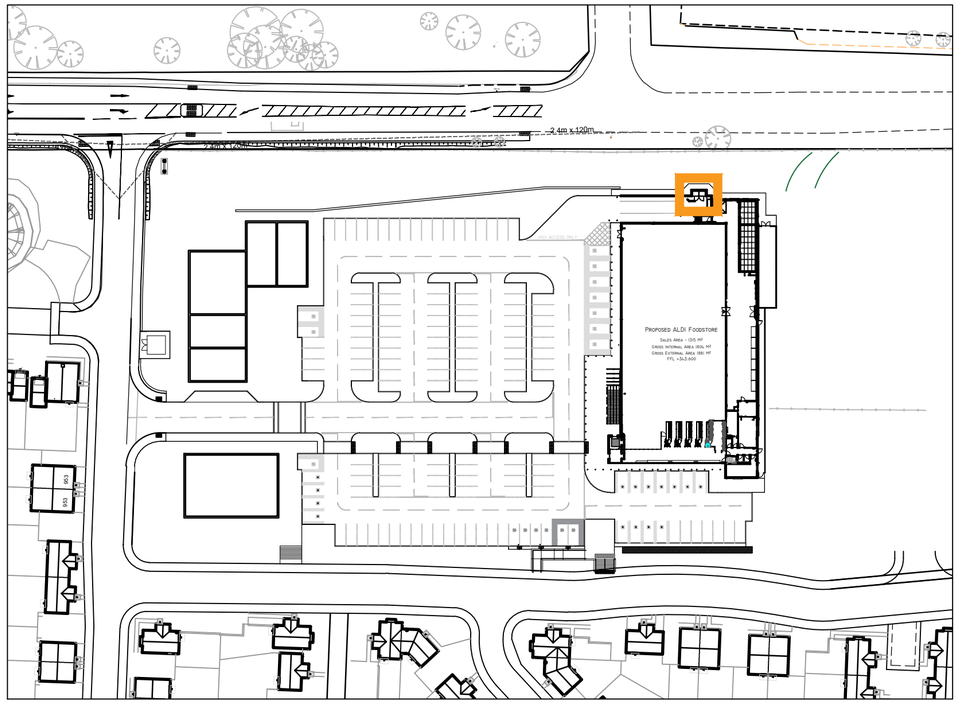

LOCATION PLAN - 1:1000

Rev	Date	Description	Rev By	Chk'd By
B	23.03.23	Updated	CMB	DJE
A	29.09.22	Annotation updated	CMB	DJE

Project Title	PROPOSED ALDI FOODSTORE FOXLOW FARM BUXTON
Client	ALDI STORES LTD.
Status	PLANNING
Scale	1:20 / 1:1000 — Drawing Size A2
Date	07/2022 — Drawn By CMB — Checked DJE
Drawing Title	CONDITION 15: Proposed Refuse Store
Job-Dwg No	2703BOL-110 — Rev B

2 St. Johns North, Wakefield, WF1 3QA t. 01924 291800
Carvers Warehouse, 77 Dale Street, Manchester, M1 2HG t. 0161 2388555
The Old Rectory, 79 High Street, Newport Pagnell, MK16 8AB t. 01908 211577
101 London Road, Reading, RG1 5BY t. 0118 9507700
10 Gees Court, St Christophers Place, London, W1U 1JJ t. 0207 4091215

THE HARRIS PARTNERSHIP
ARCHITECTS
www.harrispartnership.com

CAD file reference J:\2703BOL Buxton, Foxlow Farm\3.0 LOCAL AUTH & STAT APPROVALS\3.1 Planning Auth (inc D&A Stat)\Documents to Submit\Condition 15 - Refuse Storage