


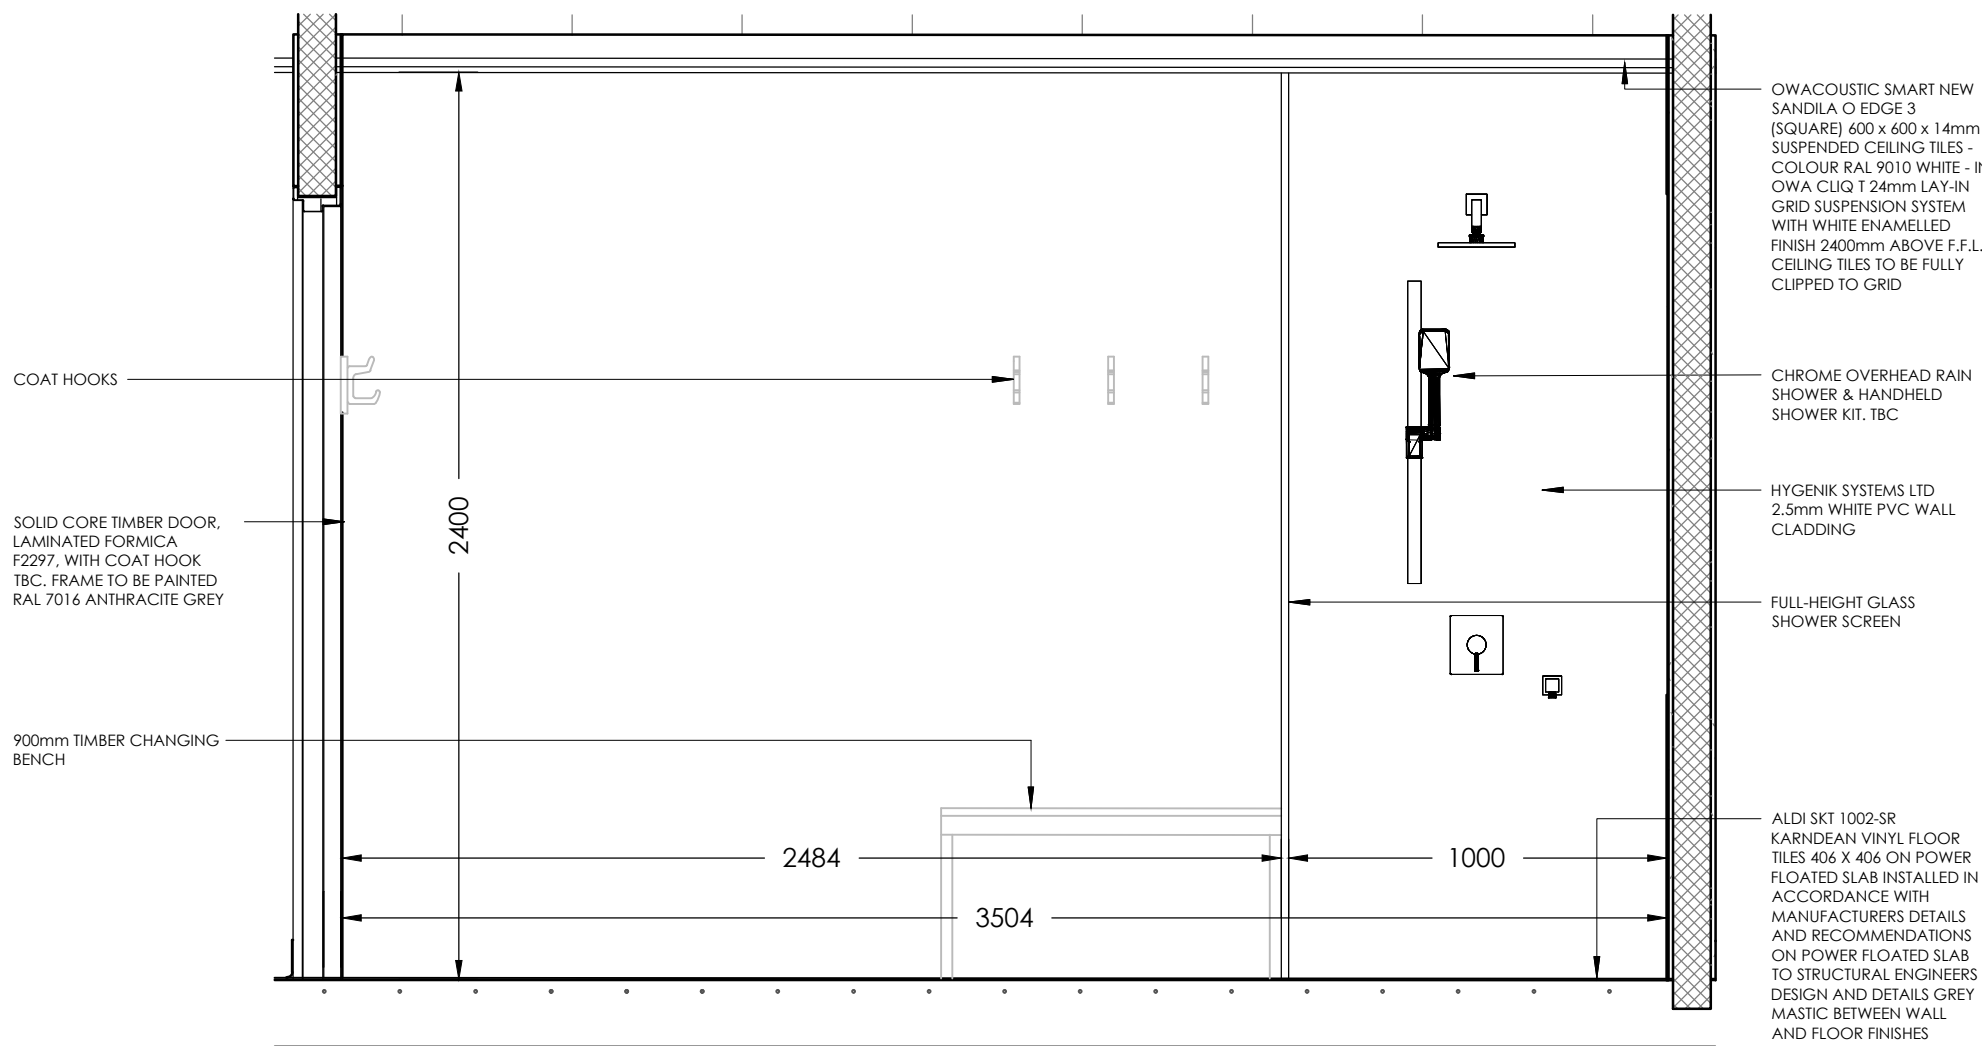


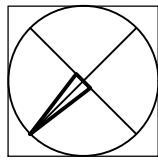


ELEVATION 1 - 1:20

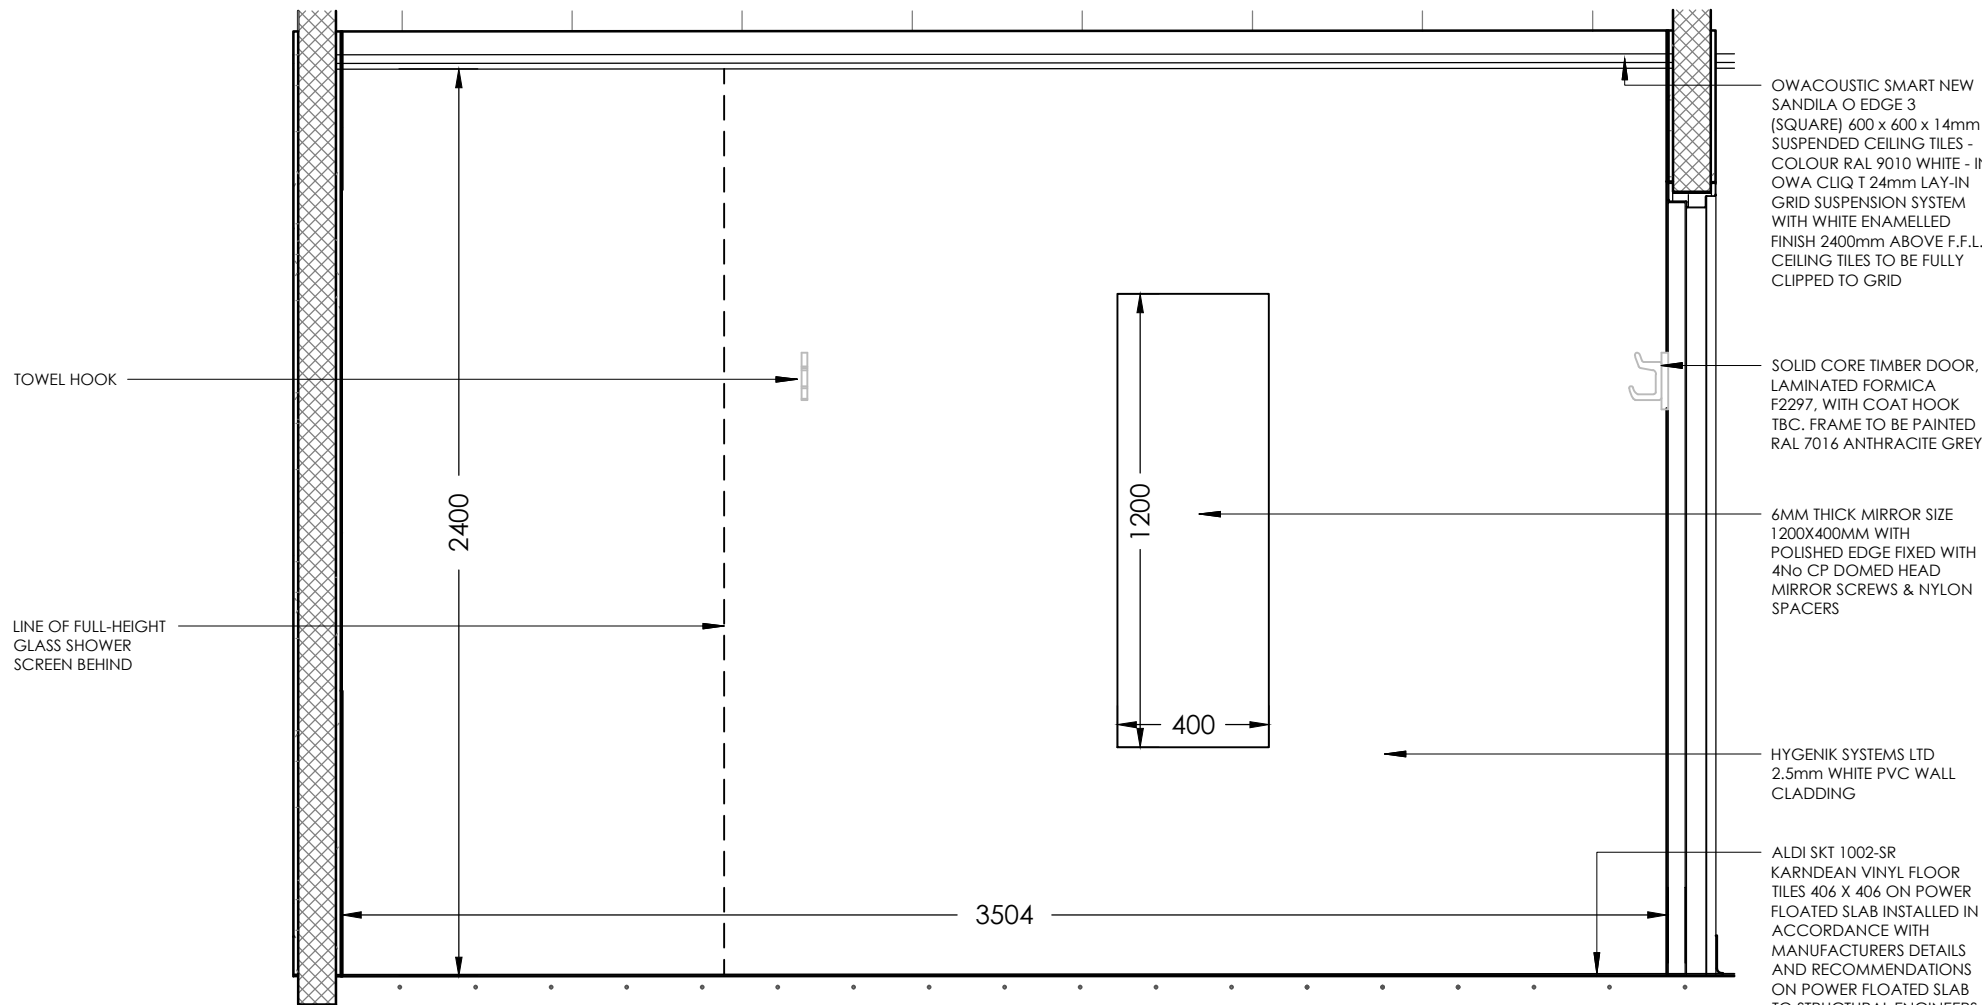


ELEVATION 3 - 1:20

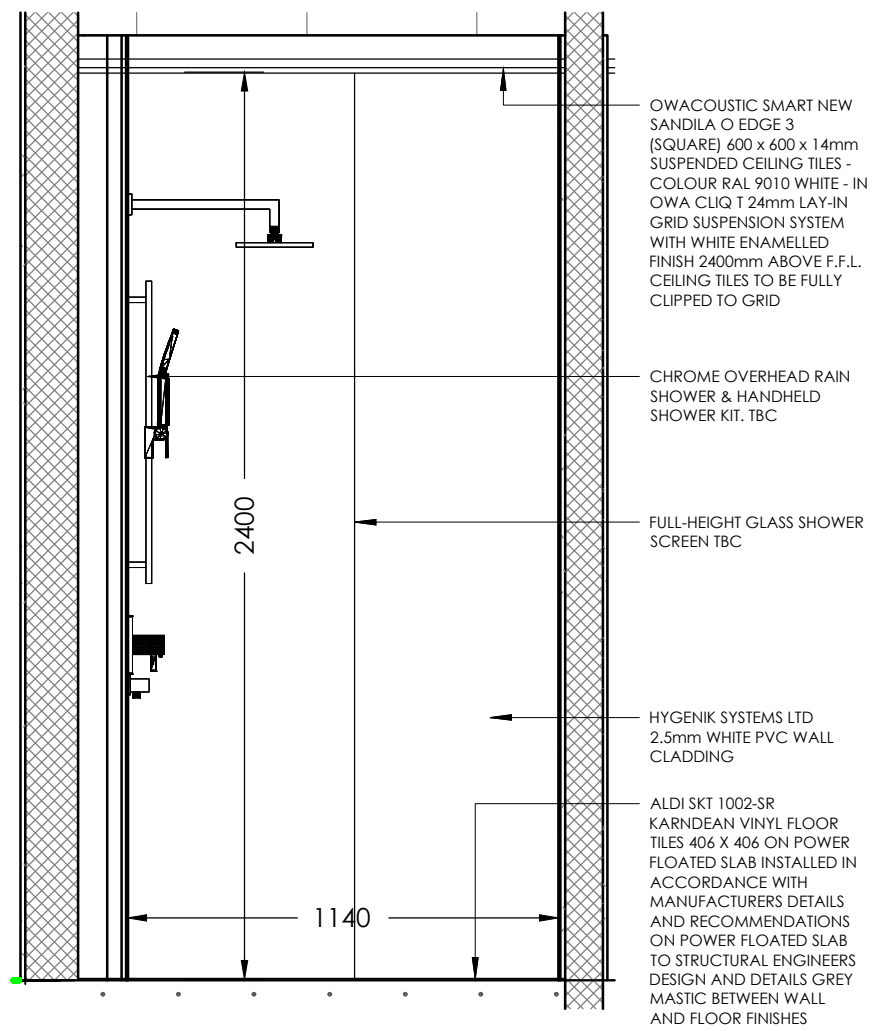


ELEVATION 2 - 1:20

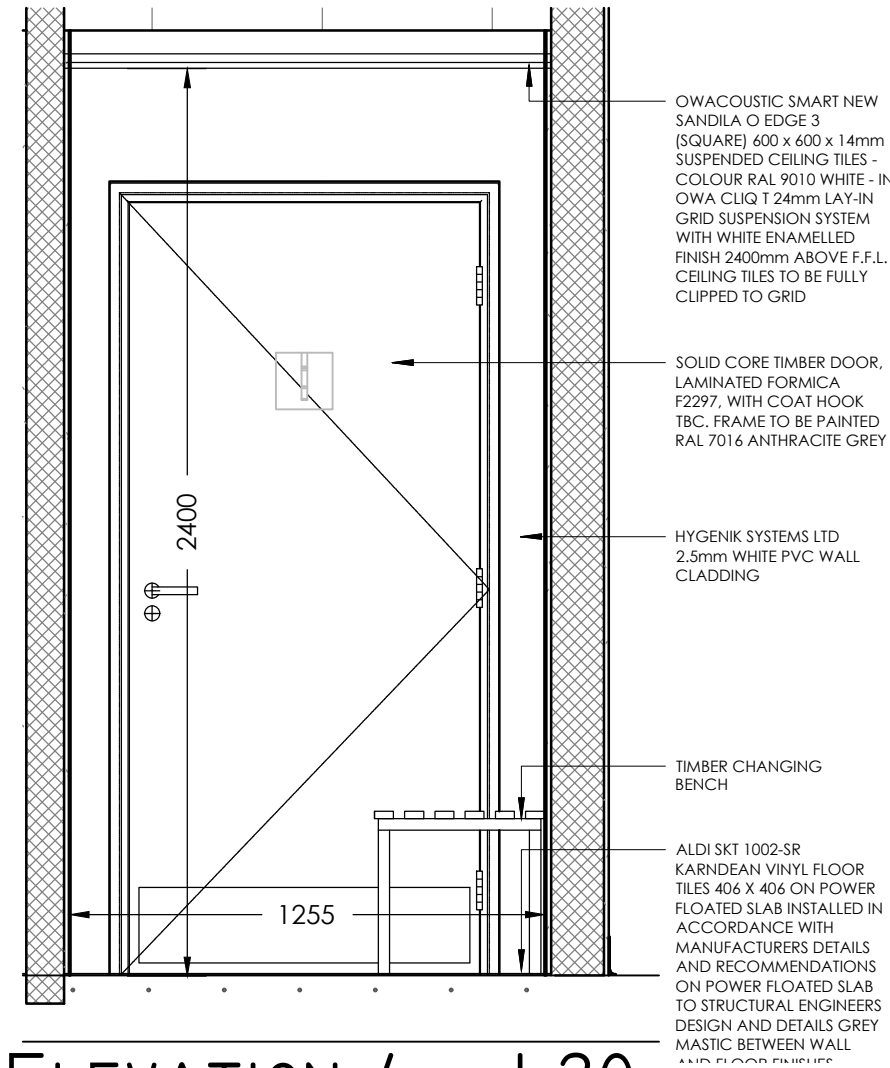

ELEVATION 4 - 1:20

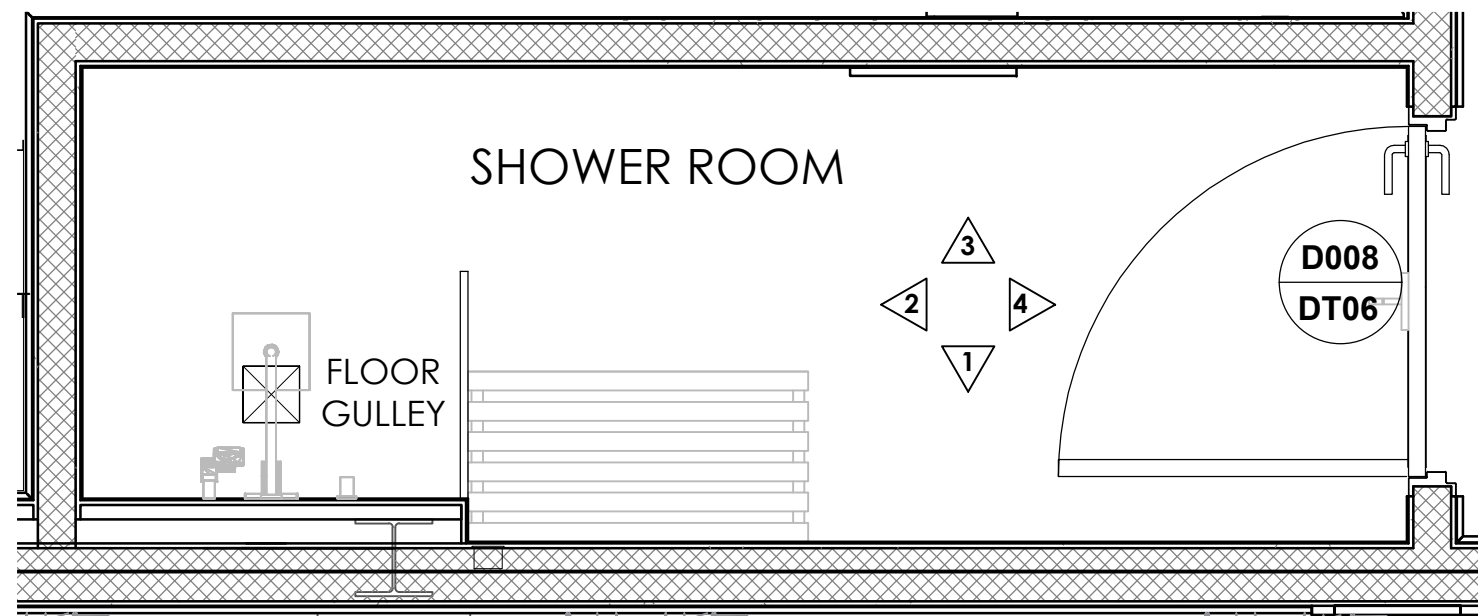

SHOWER ROOM PLAN

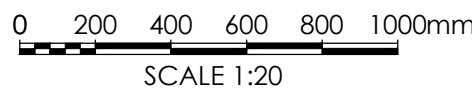

Project Title	ALDI BUXTON		
Client	FOXLOW FARM ASHBOURNE ROAD BUXTON		
Status	PLANNING		
Scale	1:20	Drawing Size	A2
Date	09/2022	Drawn By	CMB
		Checked	DJE

Rev	Date	Description	Rev By	Chk'd By
B	09.03.23	Shower room enlarged in line with comments	CMB	DJE
A	29.09.22	Scale modified and annotation updated	CMB	DJE
Drawing Title				
Job-Dwg No				
2703BOL - 113				
2 St. Johns North, Wakefield, WF1 3QA t. 01924 291800				
Carvers Warehouse, 77 Dale Street, Manchester, M1 2HG t. 0161 2388555				
The Old Rectory, 79 High Street, Newport Pagnell, MK16 8AB t. 01908 211577				
101 London Road, Reading, RG1 5BY t. 0118 9507700				
10 Gees Court, St Christophers Place, London, W1U 1JJ t. 0207 4091215				