


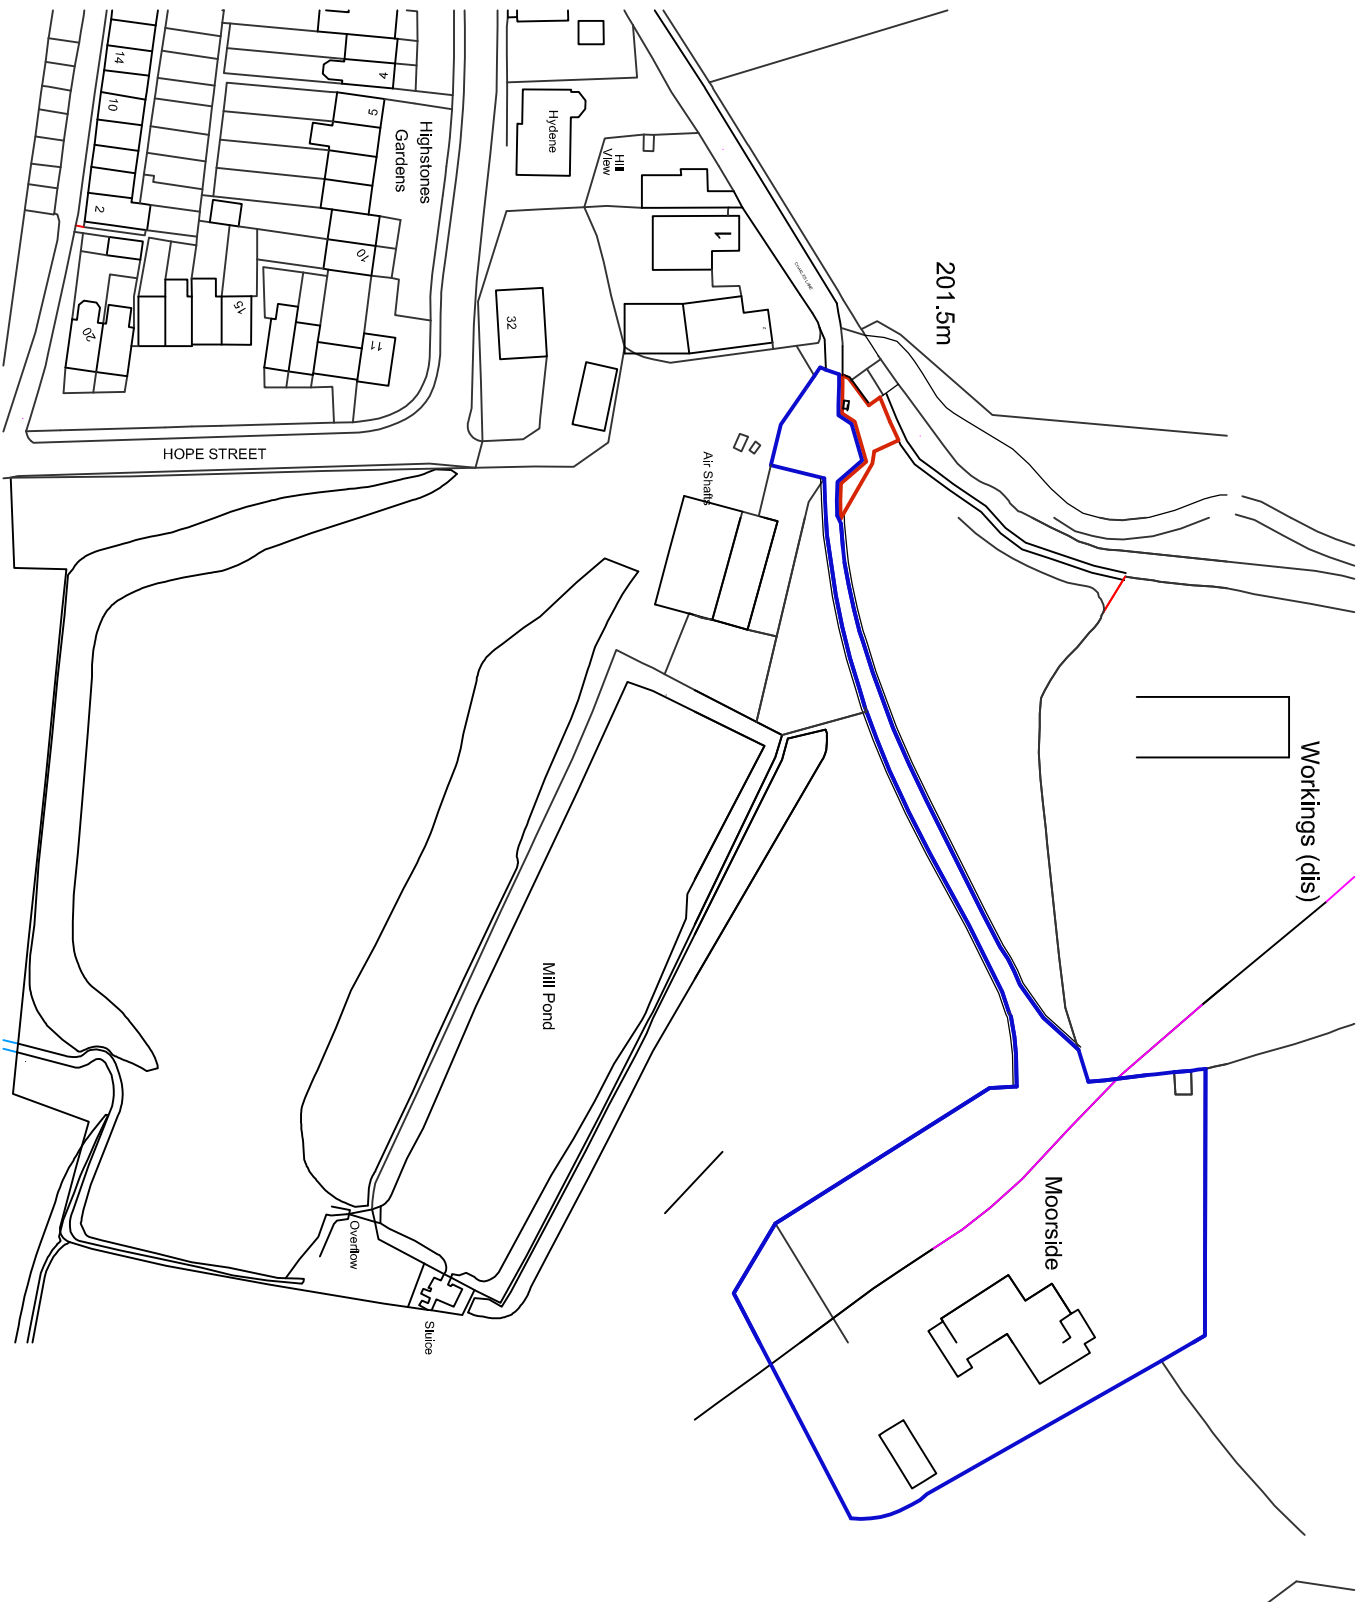

Scale 1:1250 @ A4

WATER SUPPLY PUMP BUILDING TO SERVE MOORSIDE COTTAGE, CHARLES LANE, OLD GLOSSOP SK13 7SF LOCATION PLAN