




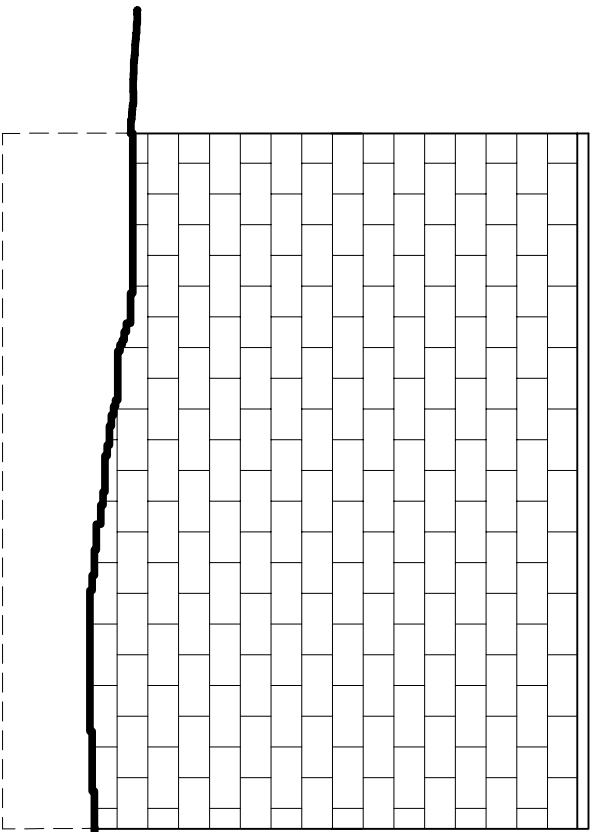


REAR (NORTH)
ELEVATION

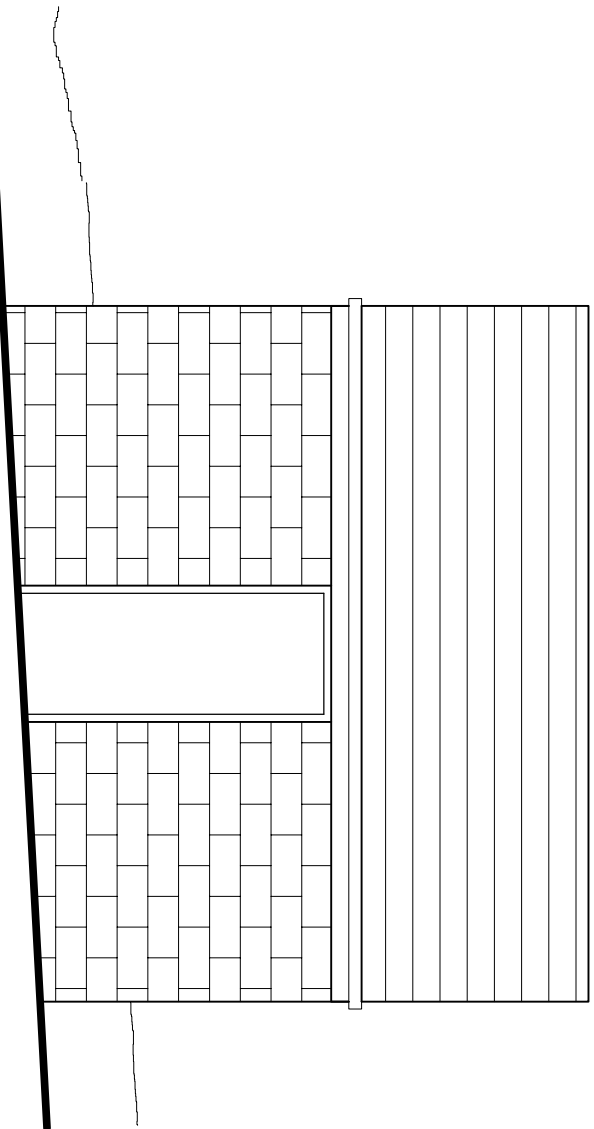


FRONT (SOUTH)
ELEVATION

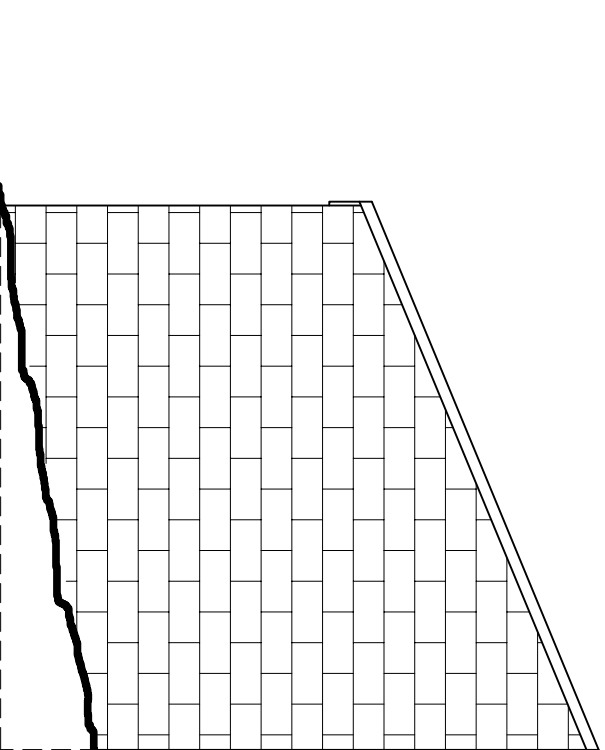


SIDE (WEST)
ELEVATION

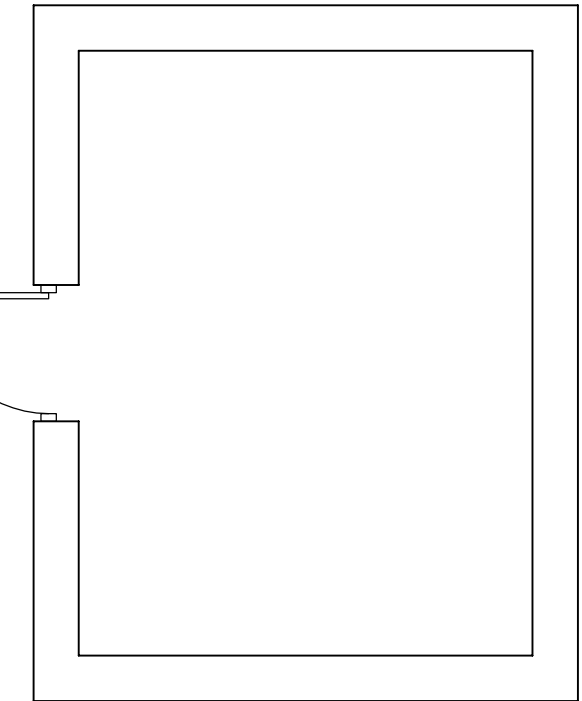


PLAN

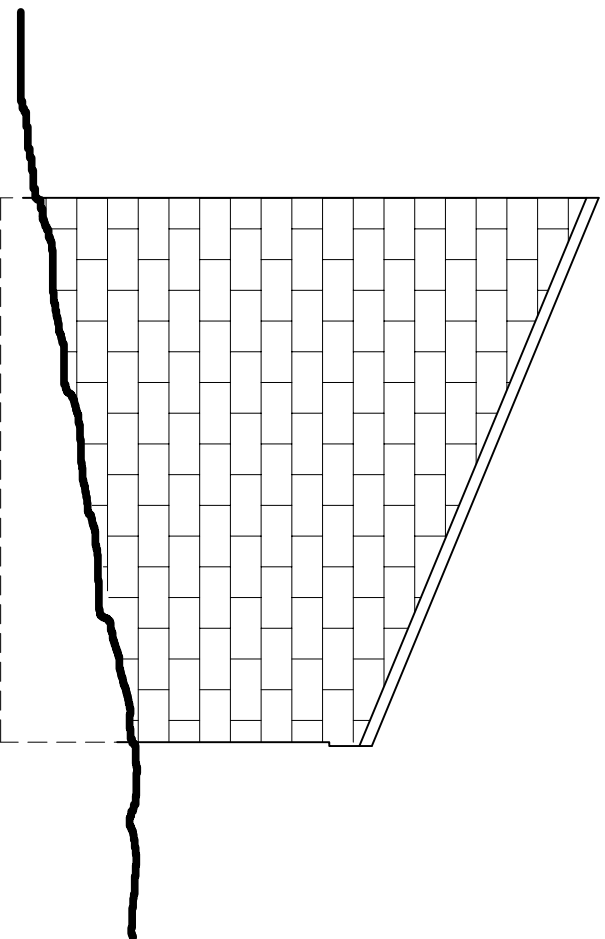


SIDE (EAST)
ELEVATION

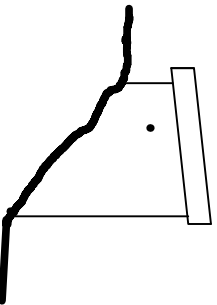


SIDE
(EAST)

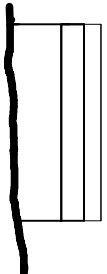


REAR
(NORTH)

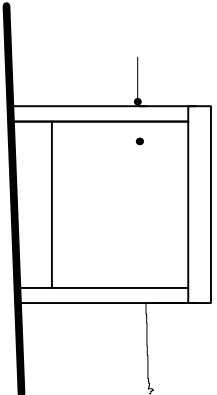

FRONT
(SOUTH)

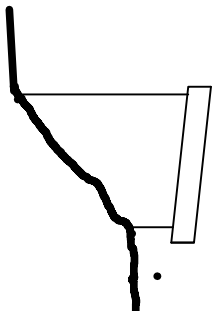


SIDE
(WEST)

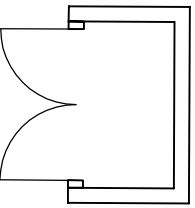

PLAN

EXISTING

PROPOSED BUILDING

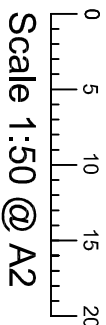

Brian Elwell & Co

9 THE GRANGE BROMLEY CROSS BOLTON BL7 9GF
TEL: 07711 496691 Email: Brian@BrianElwell.co.uk

--	--	--

Client: Mr P O'HAGAN

Project: PROPOSED NEW BUILDING TO HOUSE
PUMPING EQUIPMENT FOR COLD
WATER SUPPLY

Address: MOORSIDE COTTAGE, CHARLES LANE
OLD GLOSSOP, SK13 7SF

Drawing: EXISTING AND PROPOSED PLANS
AND ELEVATIONS

Dwg No: 1883/101 Date: March 2023 Scale: 1:50 @A2
1:100 @A4

All dimensions for setting out are to be checked on site.
The copyright of this drawing is reserved by Brian Elwell and Co. This drawing is not to be copied, circulated, published, traced or used by any person without the consent of Brian Elwell and Co.