
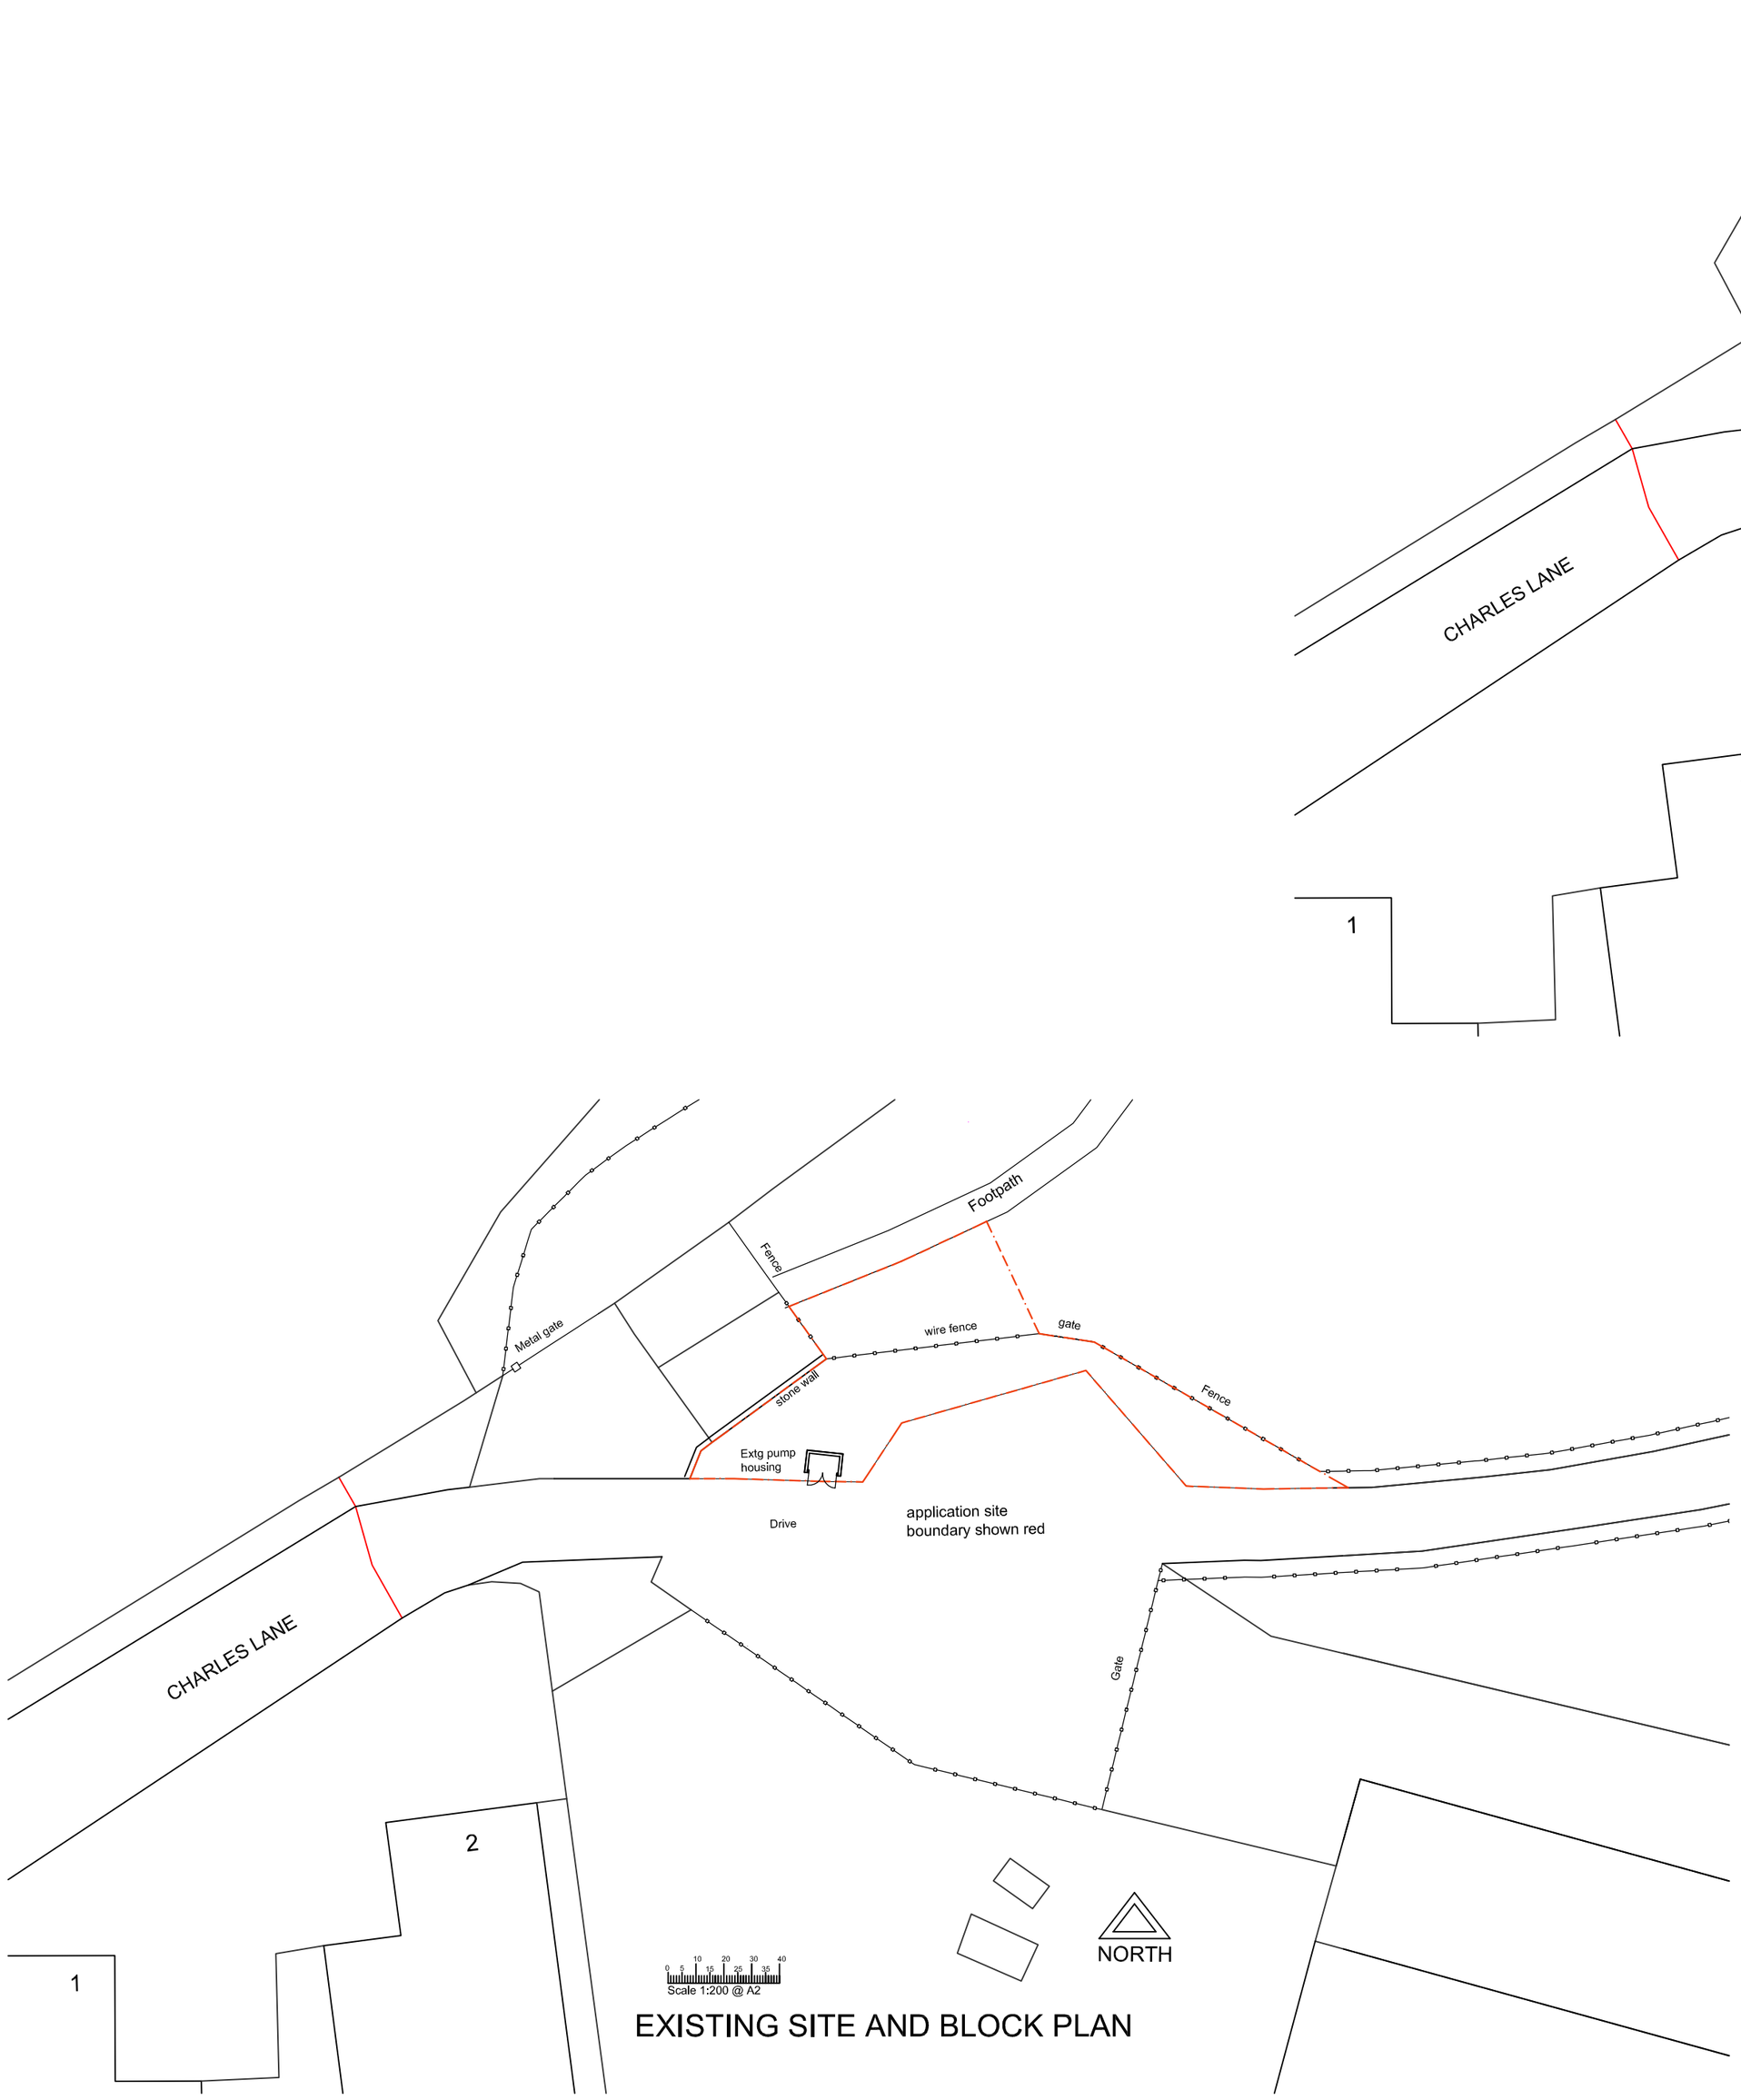



EXISTING SITE AND BLOCK PLAN

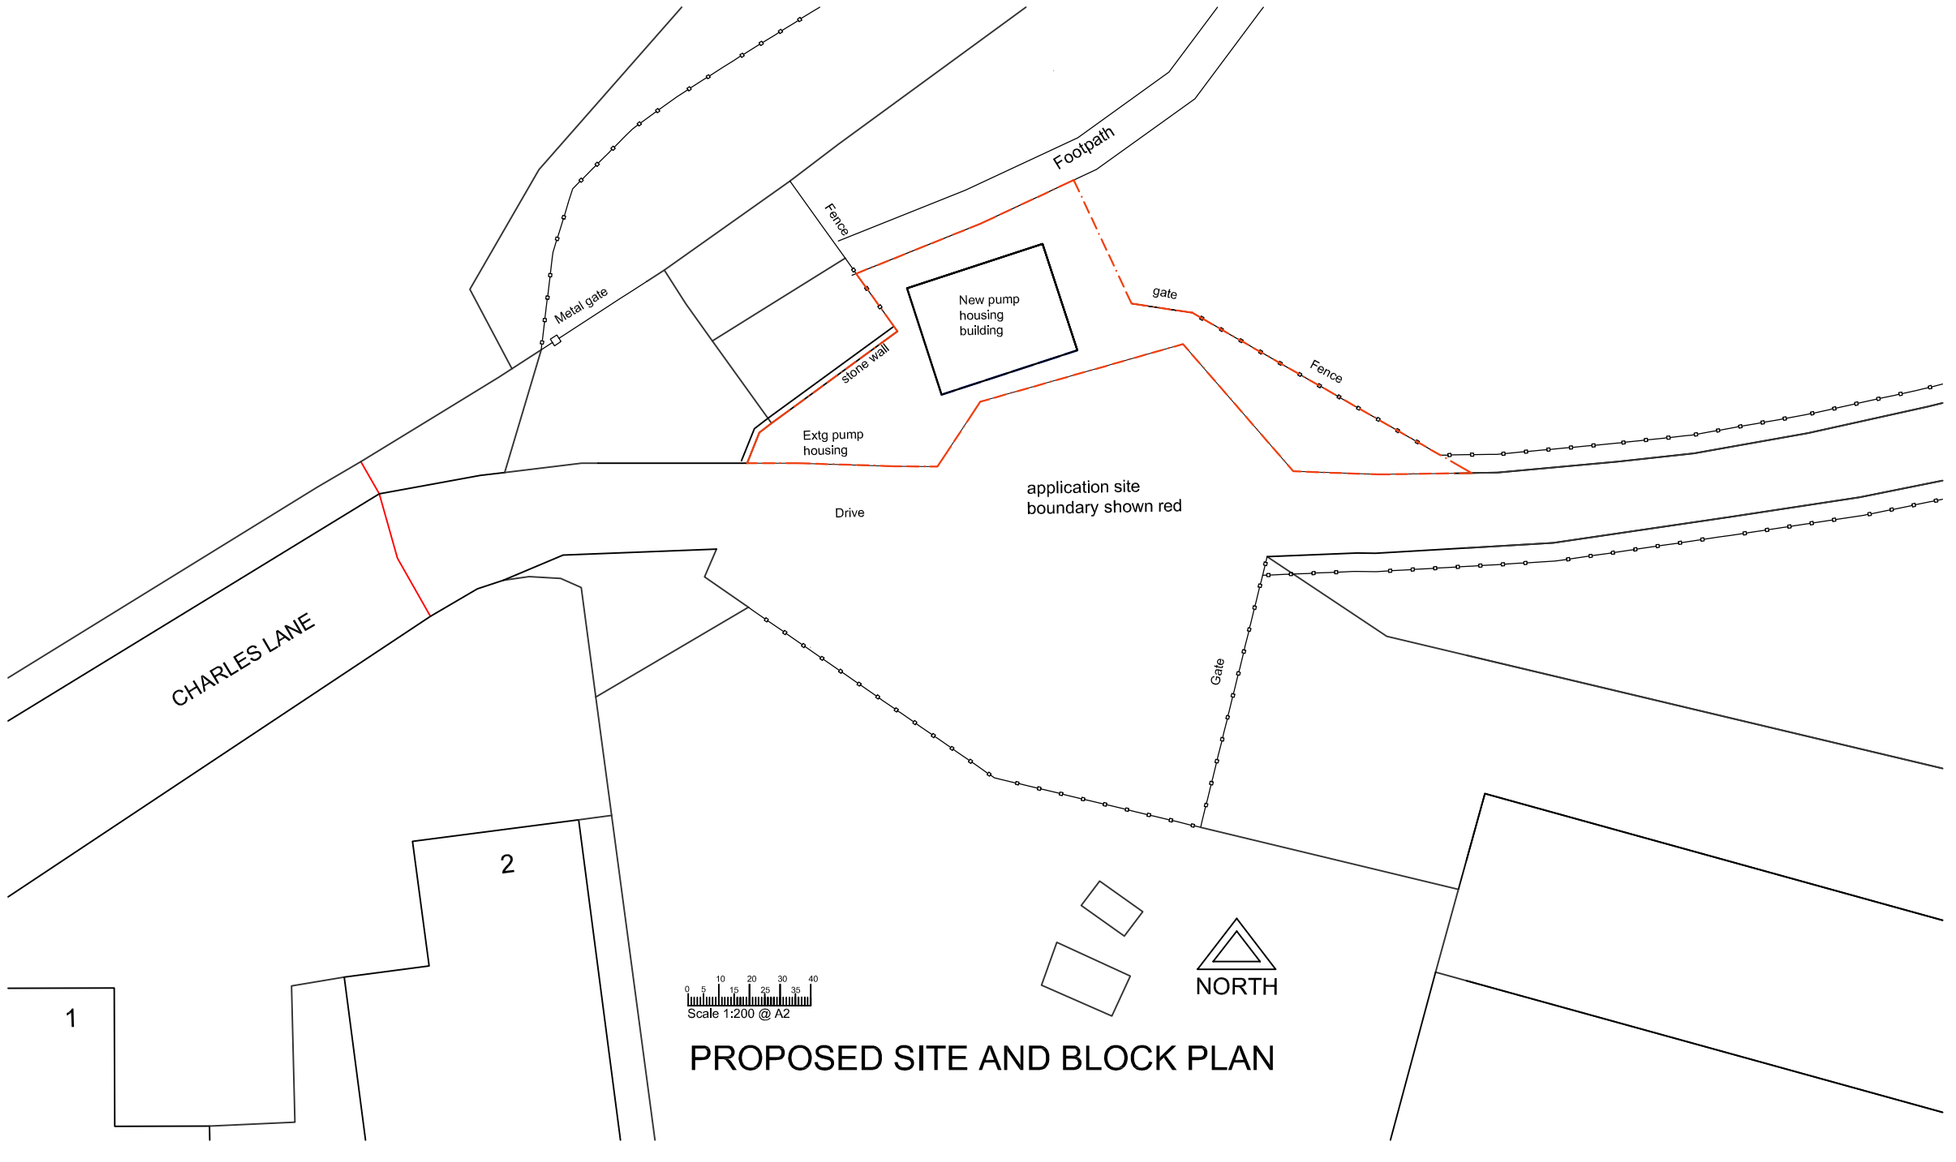


PROPOSED SITE AND BLOCK PLAN


**Brian Elwell & Co**

9 THE GRANGE BROMLEY CROSS BOLTON BL7 9GF
TEL: 07711 496691 Email:Brian@BrianElwell.co.uk


Client: **Mr P O'HAGAN**

Project: **PROPOSED NEW BUILDING TO HOUSE PUMPING EQUIPMENT FOR COLD WATER SUPPLY**

Address: **MOORSIDE COTTAGE, CHARLES LANE OLD GLOSSOP, SK13 7SF**

Drawing: **EXISTING AND PROPOSED SITE AND BLOCK PLANS**

Drg No: 1883/102 Date: March 2023 Scale: 1:200 @A2
1: 400 @A4

All dimensions for setting out are to be checked on site.


The copyright of this drawing is reserved by Brian Elwell and Co. This drawing is not to be copied, circulated, published, traced or used by any person without the consent of Brian Elwell and Co.