
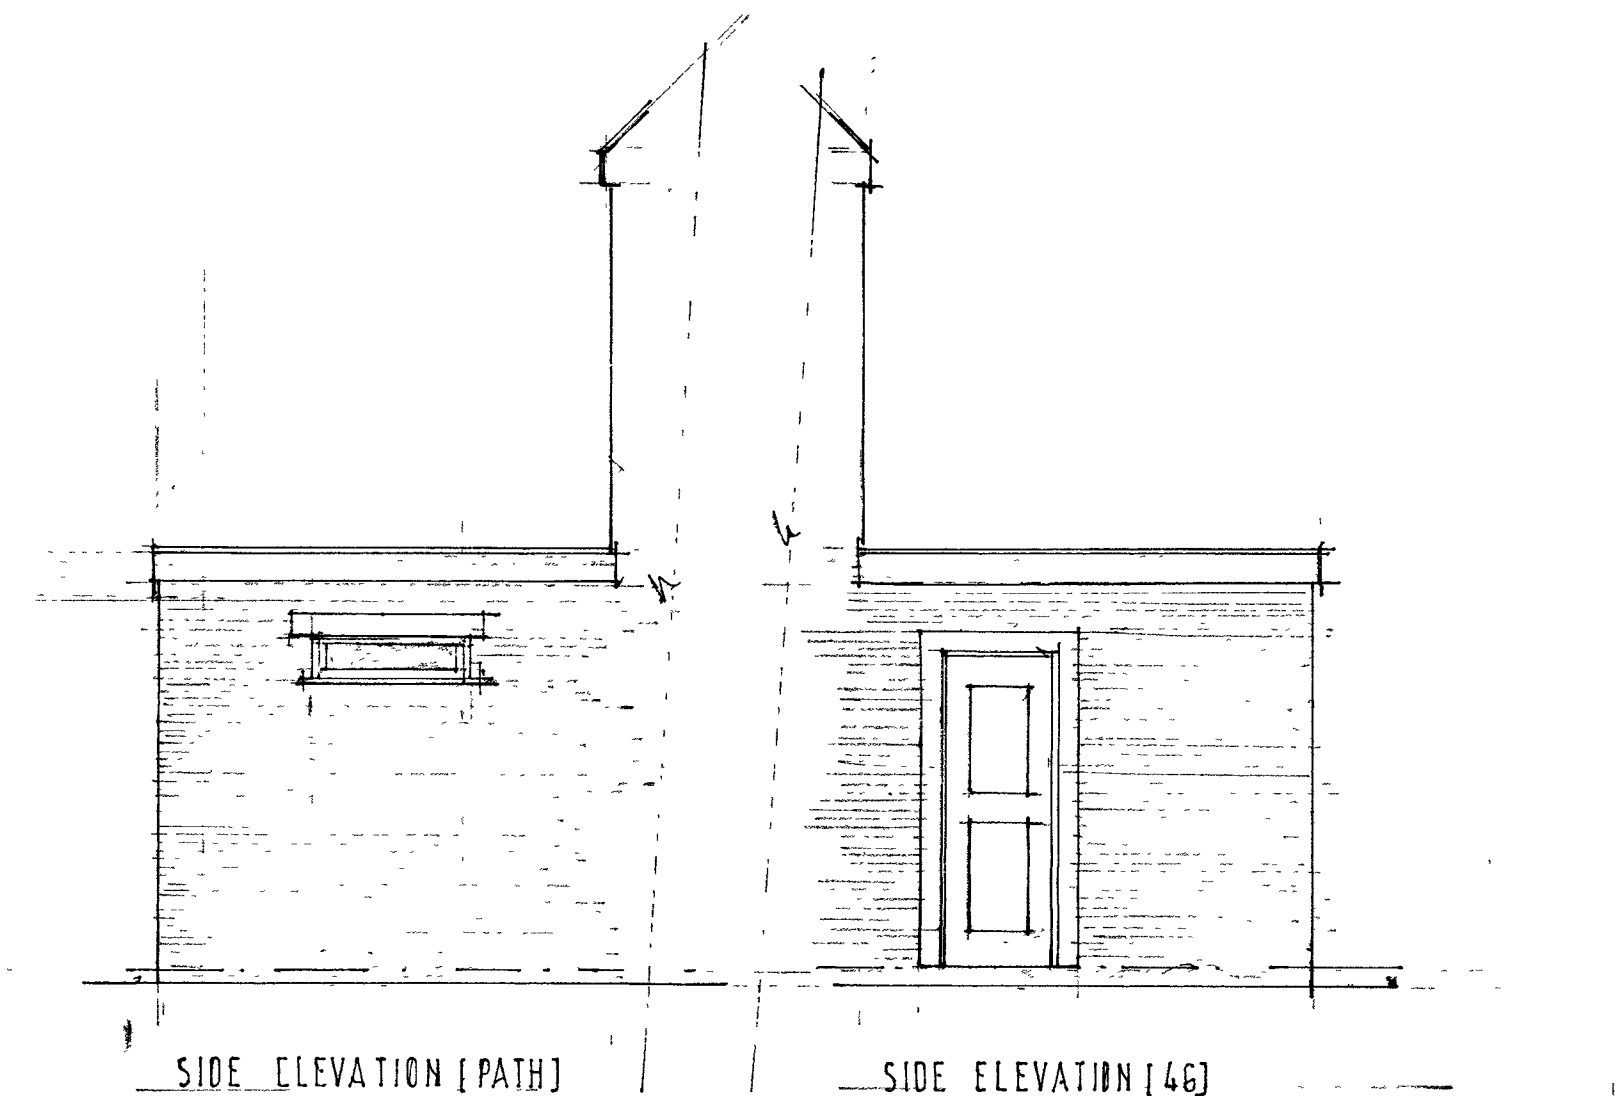
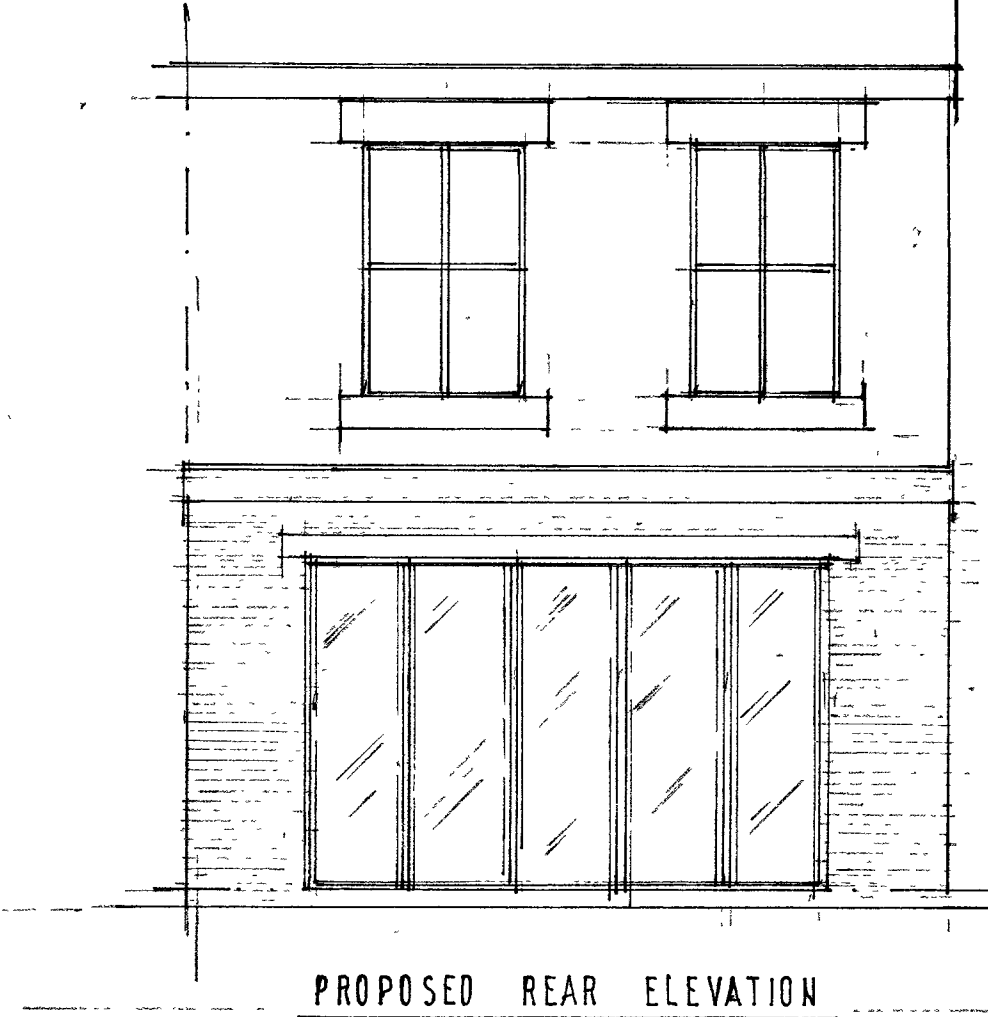
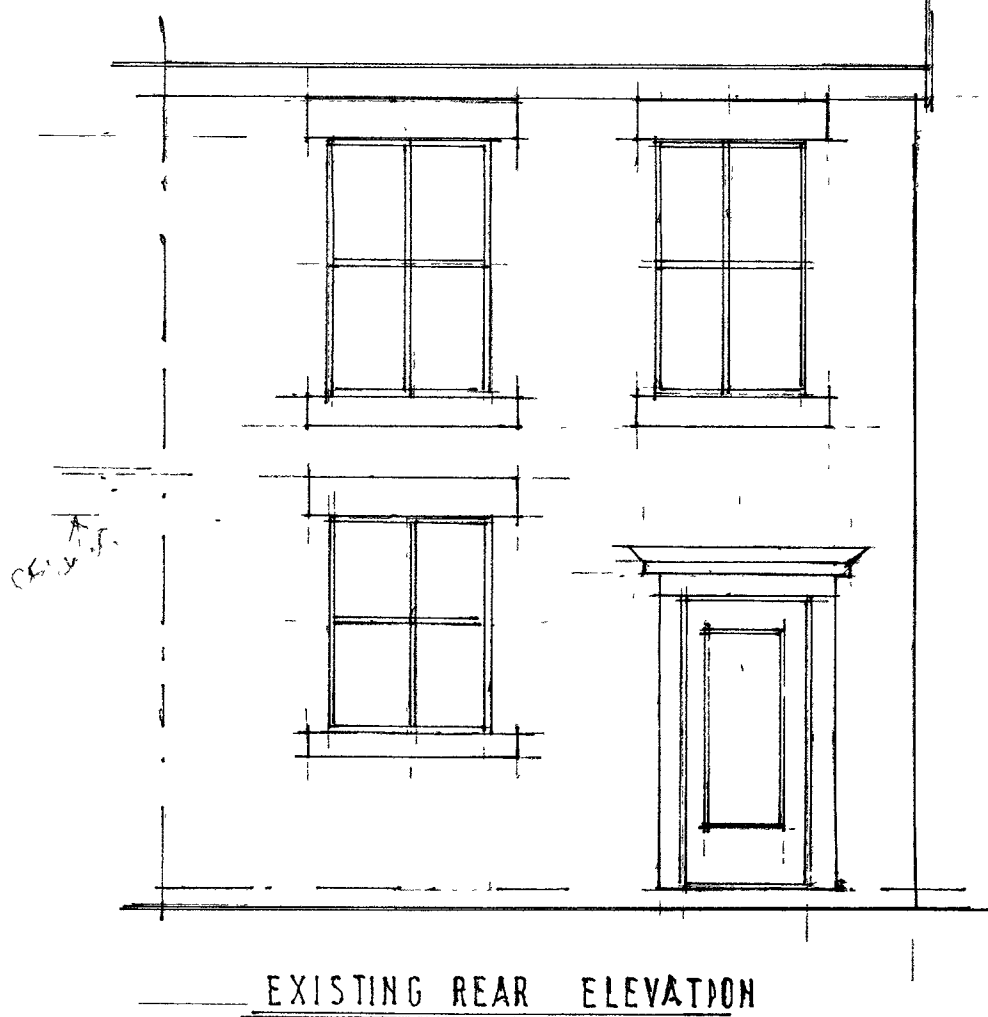
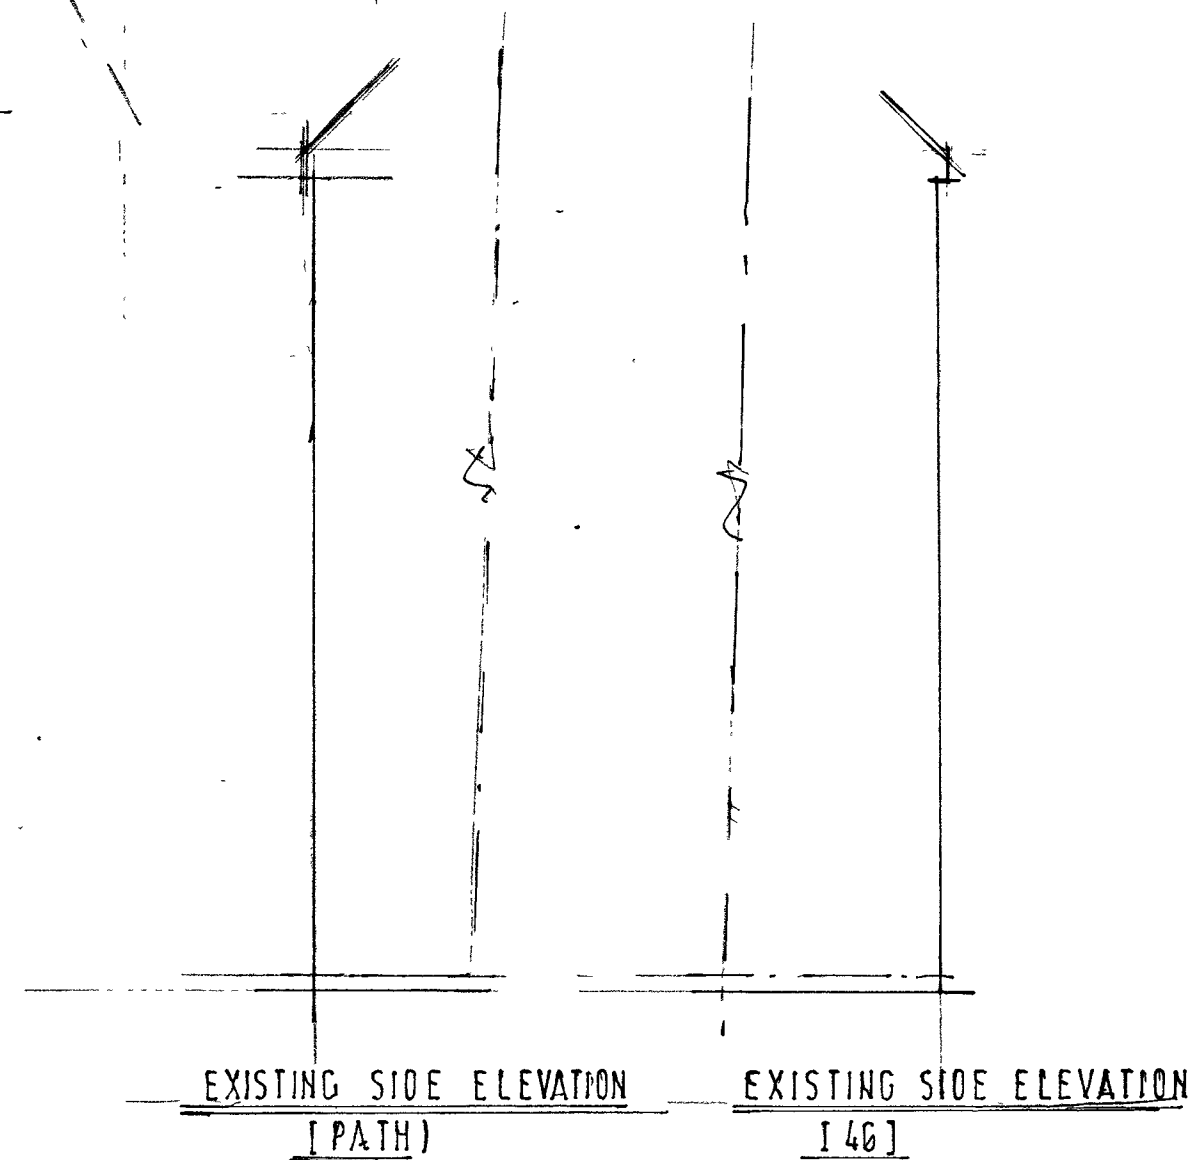
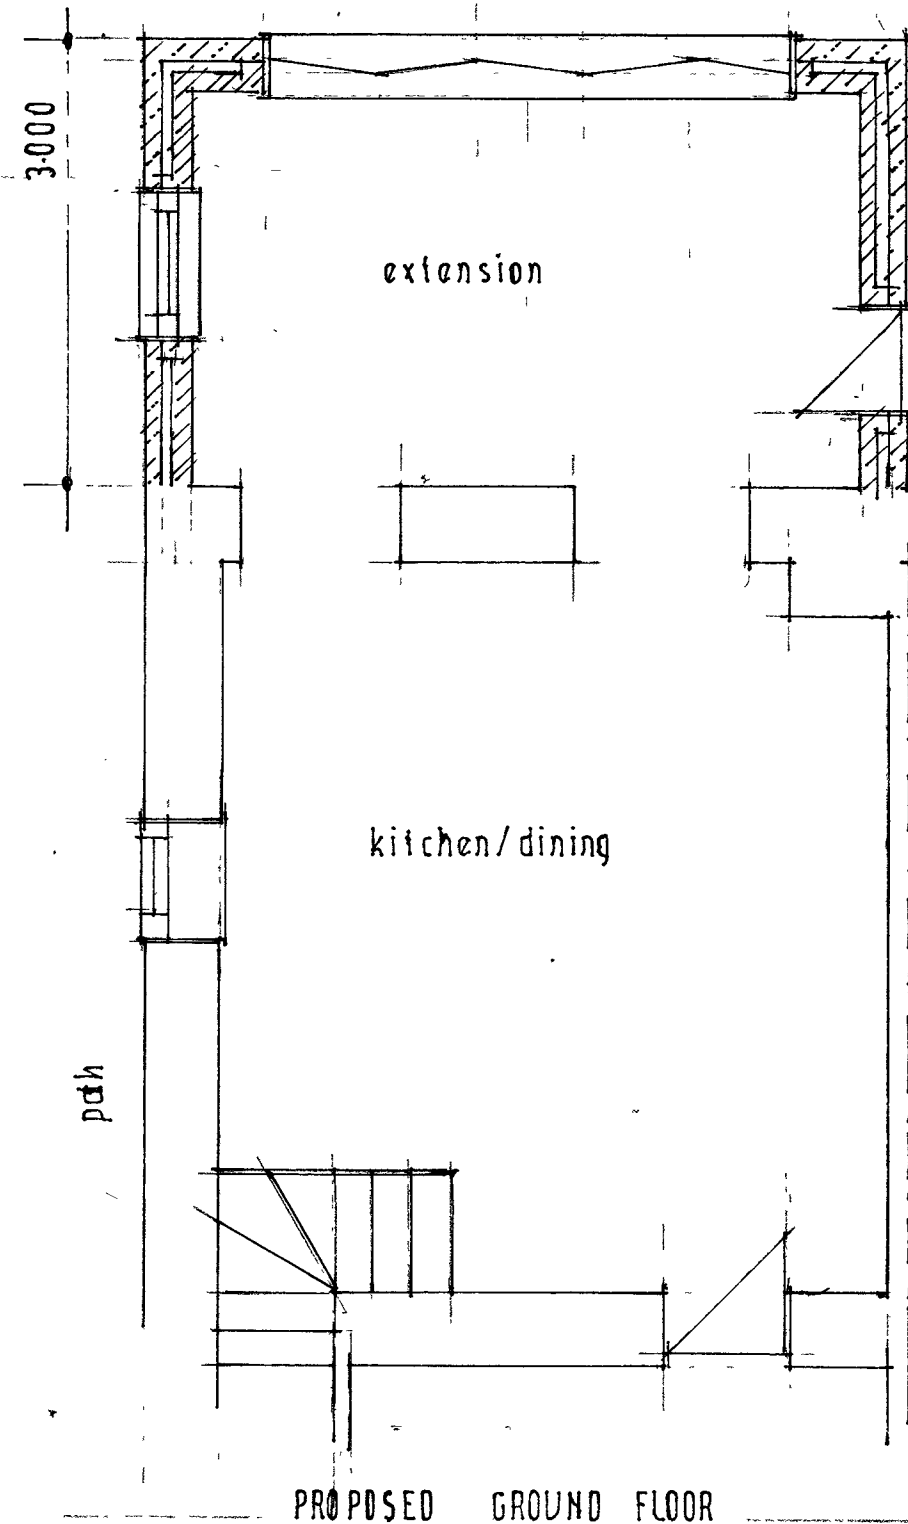


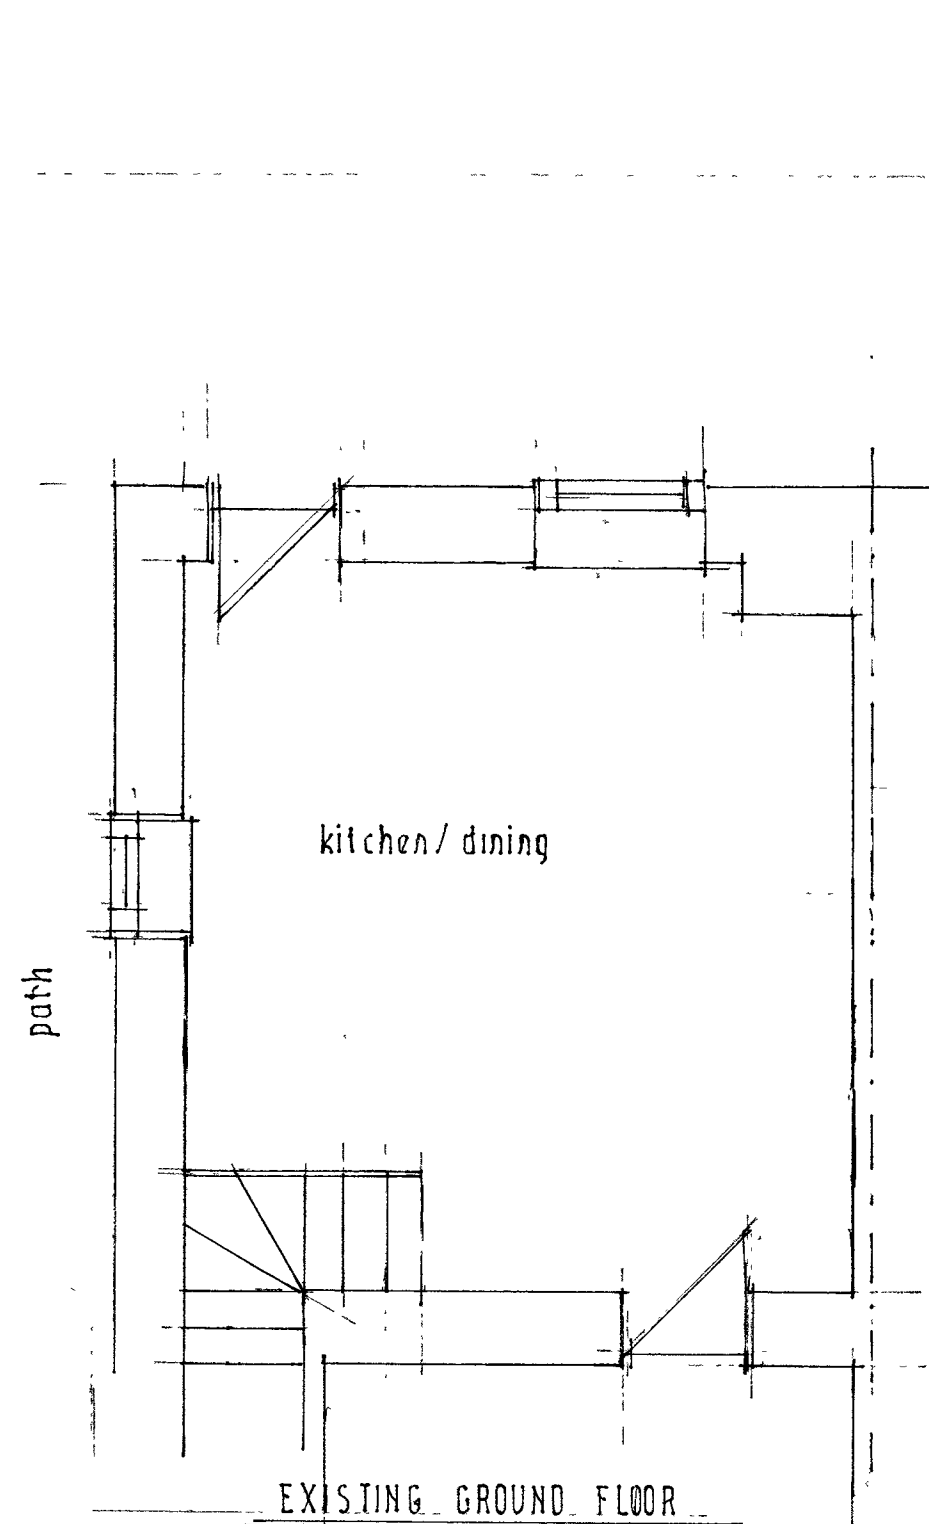

Rev'd Existing side elevations added jan 23

PROPOSED KITCHEN EXTENSION to the REAR of 48 HAGUE STREET GLOSSOP

SCALE 1:50 at A2