



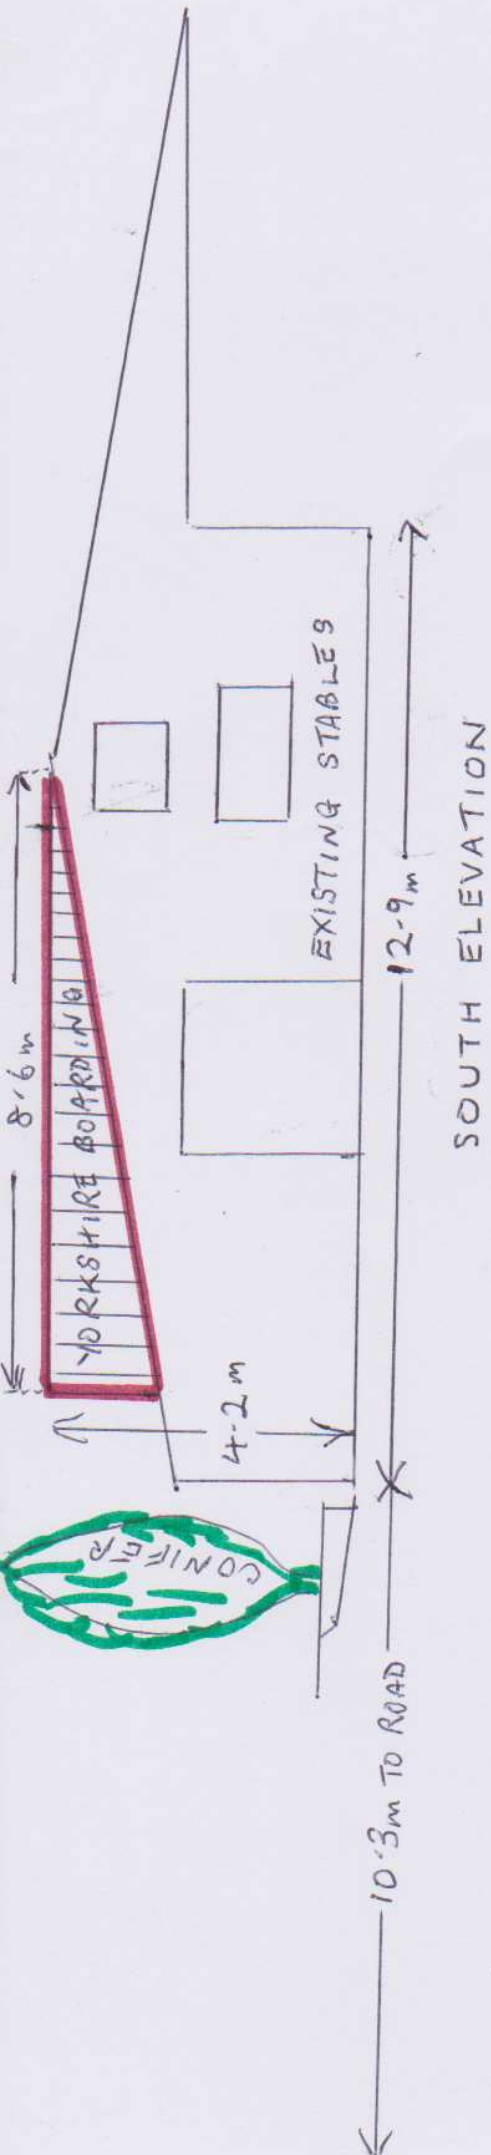

WIDTH OF DRIVEWAY BETWEEN
ELEVATIONS NORTH AND SOUTH = 3.4m

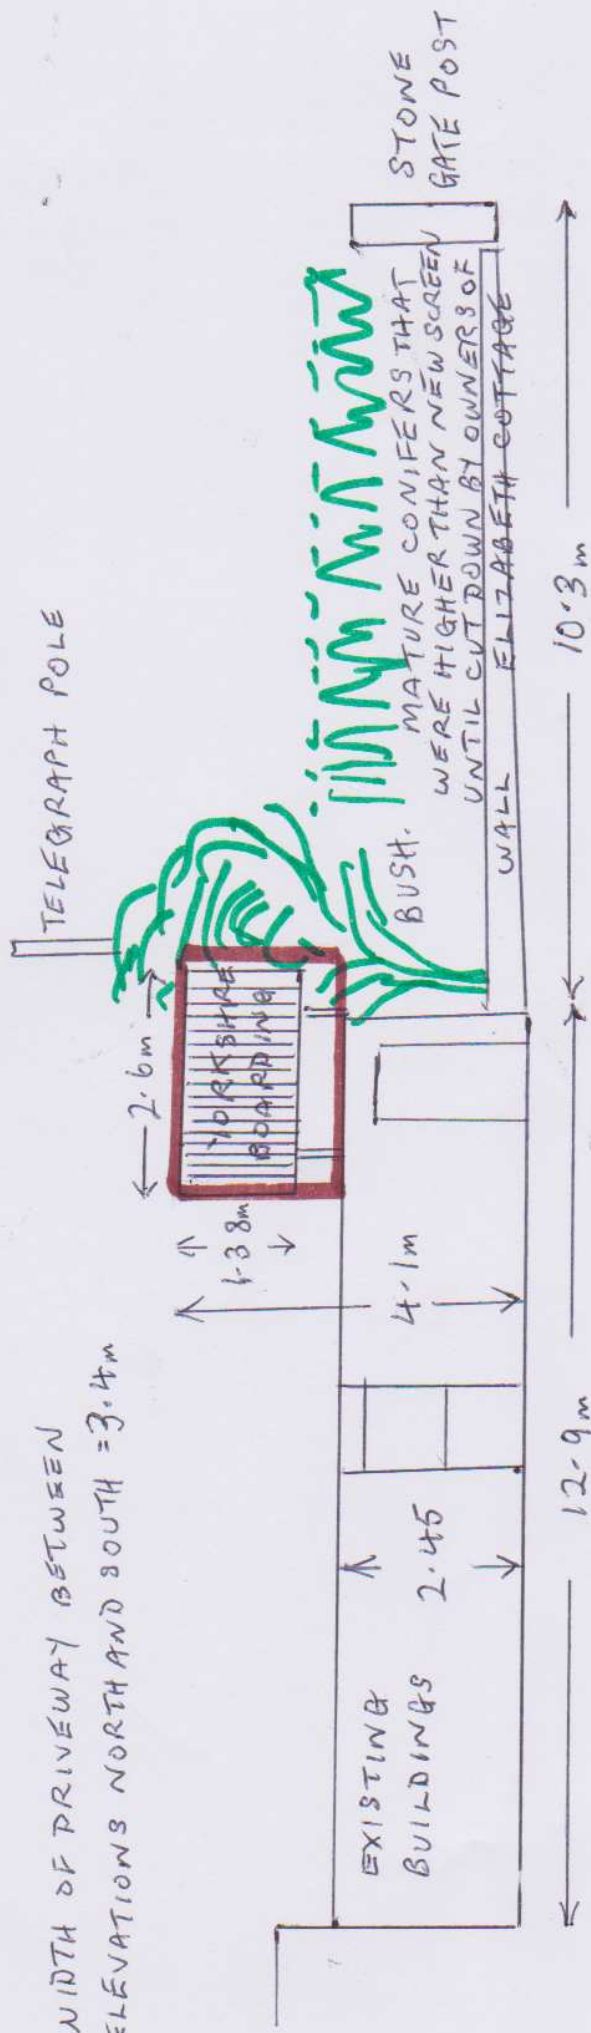

MR R J KEARTON.
CHARLESWORTH STUD, WOODSEATS LANE, CHARLESWORTH.
PRIVACY SCREENS.- RETROSPECTIVE PLANNING.

SCALE 1-100