


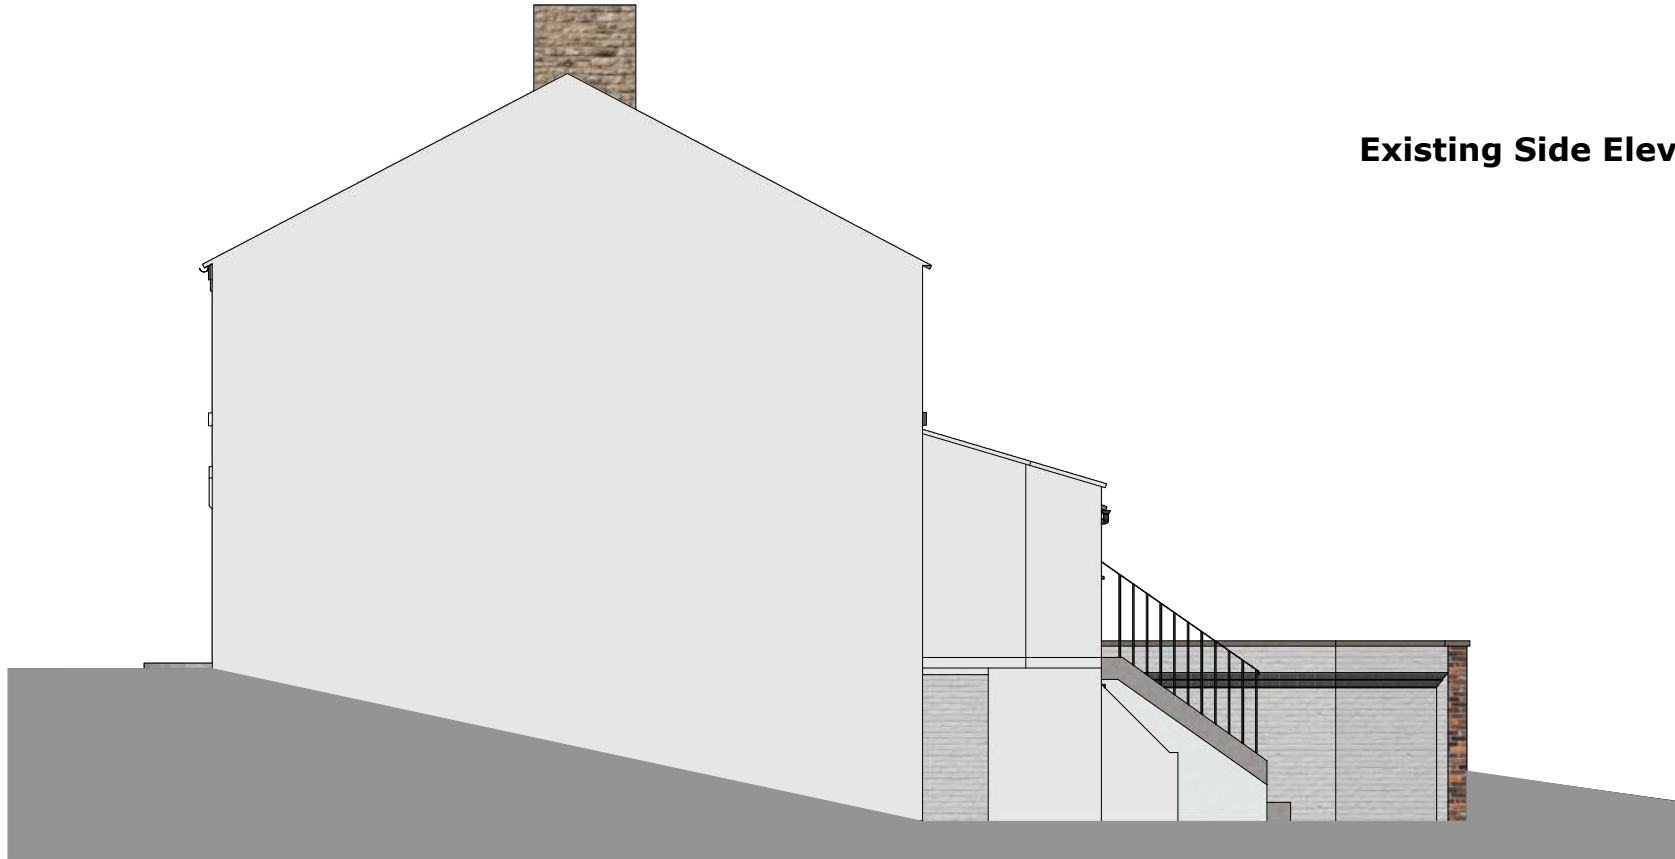

Existing Side Elevations