




Location Plan (1:1250)

Site outlined in red

Outrigger to be rebuilt
filled in pink

Proposed extension filled
in red

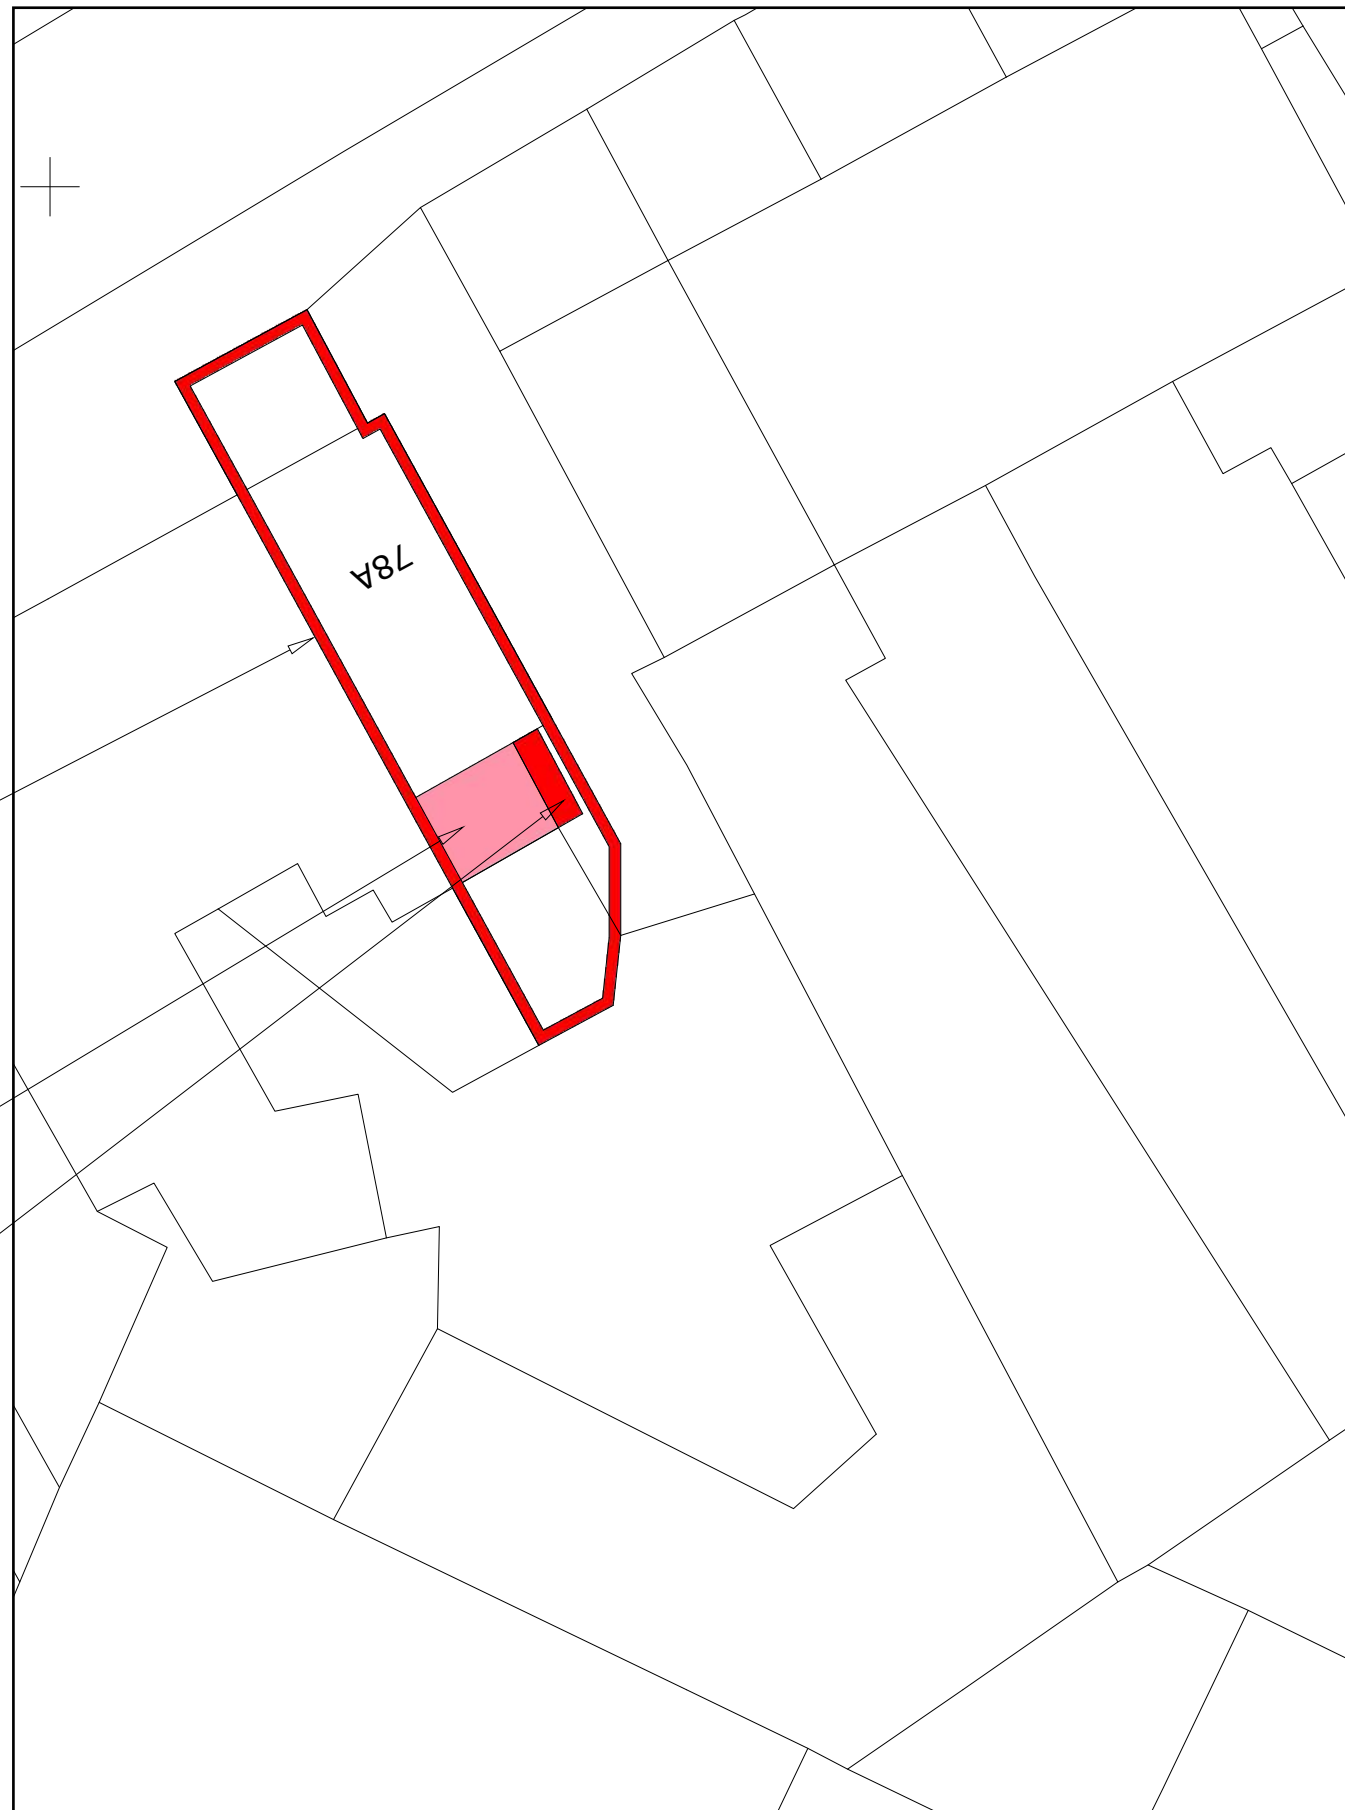

Site Plan (1:200)

© Crown copyright and database rights 2022 Ordnance Survey 0100031673