

1 METRE X 5 METRES AT 1:100 SCALE





ROBERT L FORD

private architectural practitioner and rural development consultant

PARKSIDE PARK ROAD LEEK STAFFORDSHIRE ST13 8JT

roblford@phonecoop.coop 01538 389290 / 07969 68 68 86

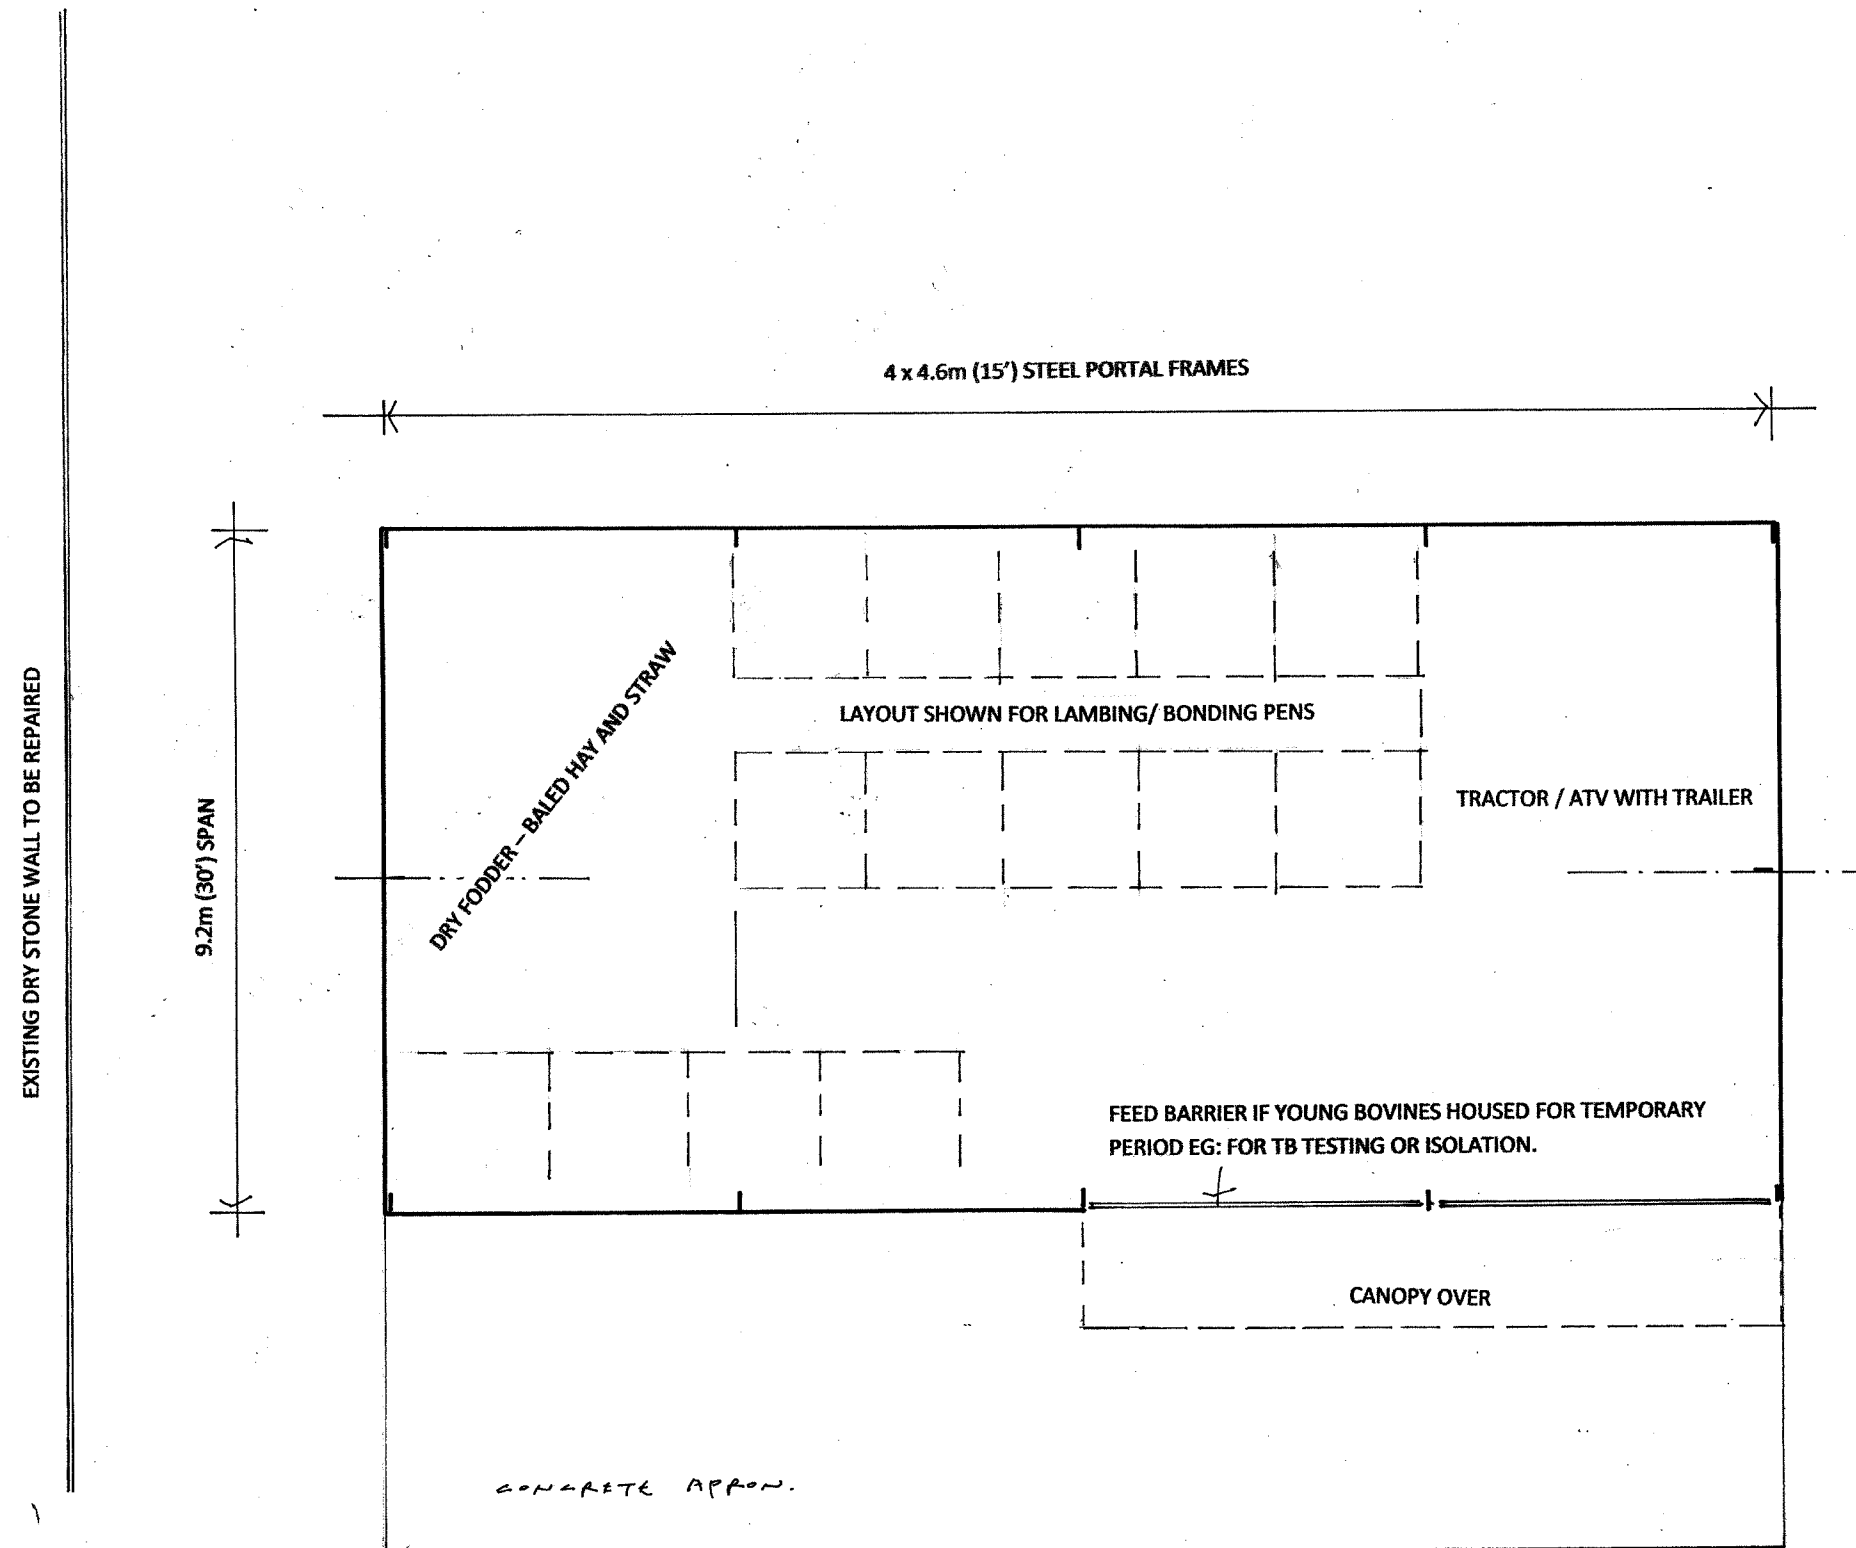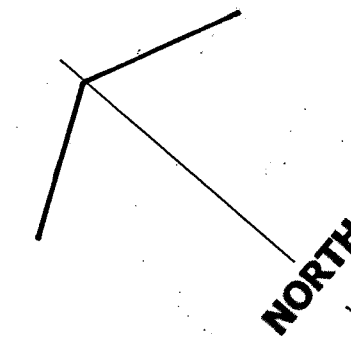

DRAWING NO. BHB 03 PLAN SCALE 1:100 AT A3

PROPOSED GENERAL PURPOSE AGRICULTURAL BUILDING AT
BRIERLOW BAR HARPER HILL BUXTON SK17 9PY

04 2023