




1 METRE X 5 METRES AT 1:100 SCALE

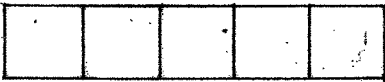

ROBERT L FORD
private architectural practitioner and rural development consultant
PARKSIDE PARK ROAD LEEK STAFFORDSHIRE ST13 8JT
roblford@phonecoop.coop 01538 389290 / 07969 68 68 86

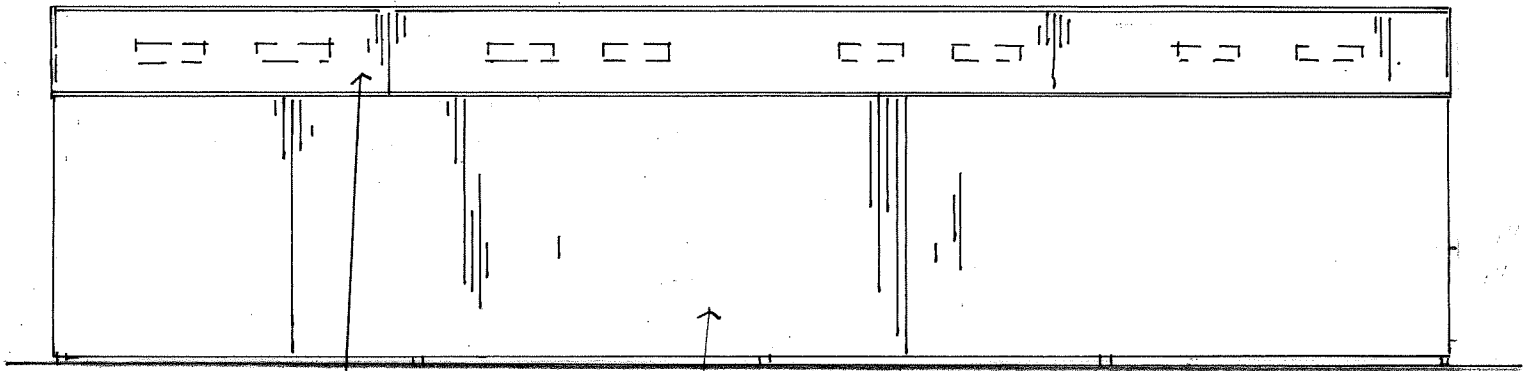


NORTH EAST

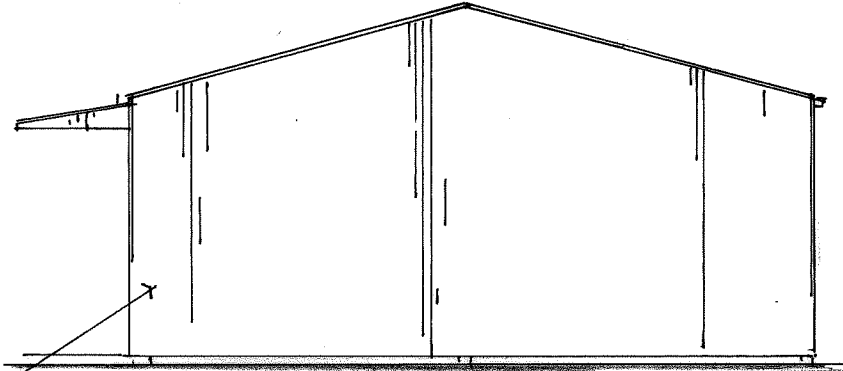

SOUTH EAST


DARK SLATE BLUE PROFILED FIBRE CEMENT SHEETING TO
ROOF WITH IN LINE ROOFLIGHTS

DARK SLATE BLUE PROFILED STEEL SHEETING TO ALL WALLS

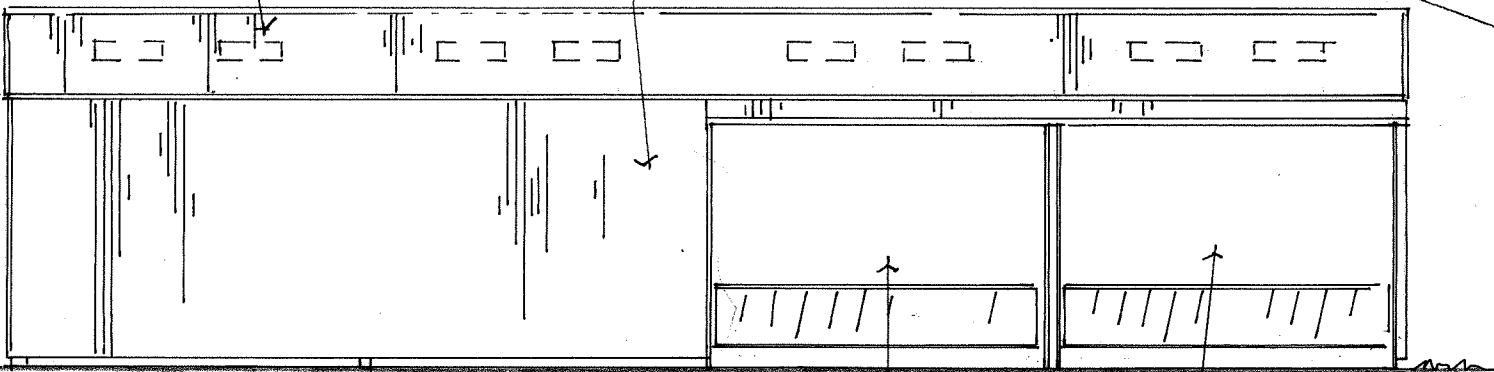

SOUTH WEST

DARK COLOURED ROLLER SECURITY SHUTTERS OR OPEN (AS
SHOWN) WITH FEED BARRIER

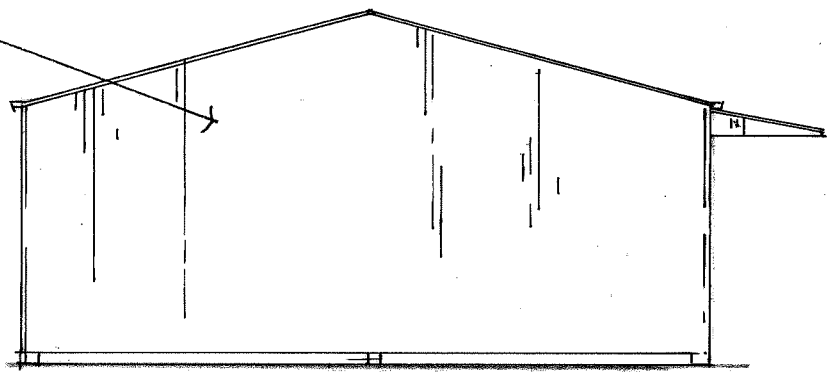

NORTH WEST

DRAWING NO. BHB 04 ELEVATIONS SCALE 1:100 AT A3

PROPOSED GENERAL PURPOSE AGRICULTURAL BUILDING AT
BRIERLOW BAR HARPER HILL BUXTON SK17 9PY

04 2023