
GRUNDY
ARCHITECTURE by DESIGN
R.A.GRUNDY ARCHITECTURAL SERVICES LIMITED

R.A.GRUNDY ARCHITECTURAL SERVICES LIMITED
30, PARK ROAD, HADFIELD, GLOSSOP, DERBYSHIRE SK13 2AH
TEL: 0774 501 3862
E-MAIL: GRUNDYGLOSSOP@OUTLOOK.COM

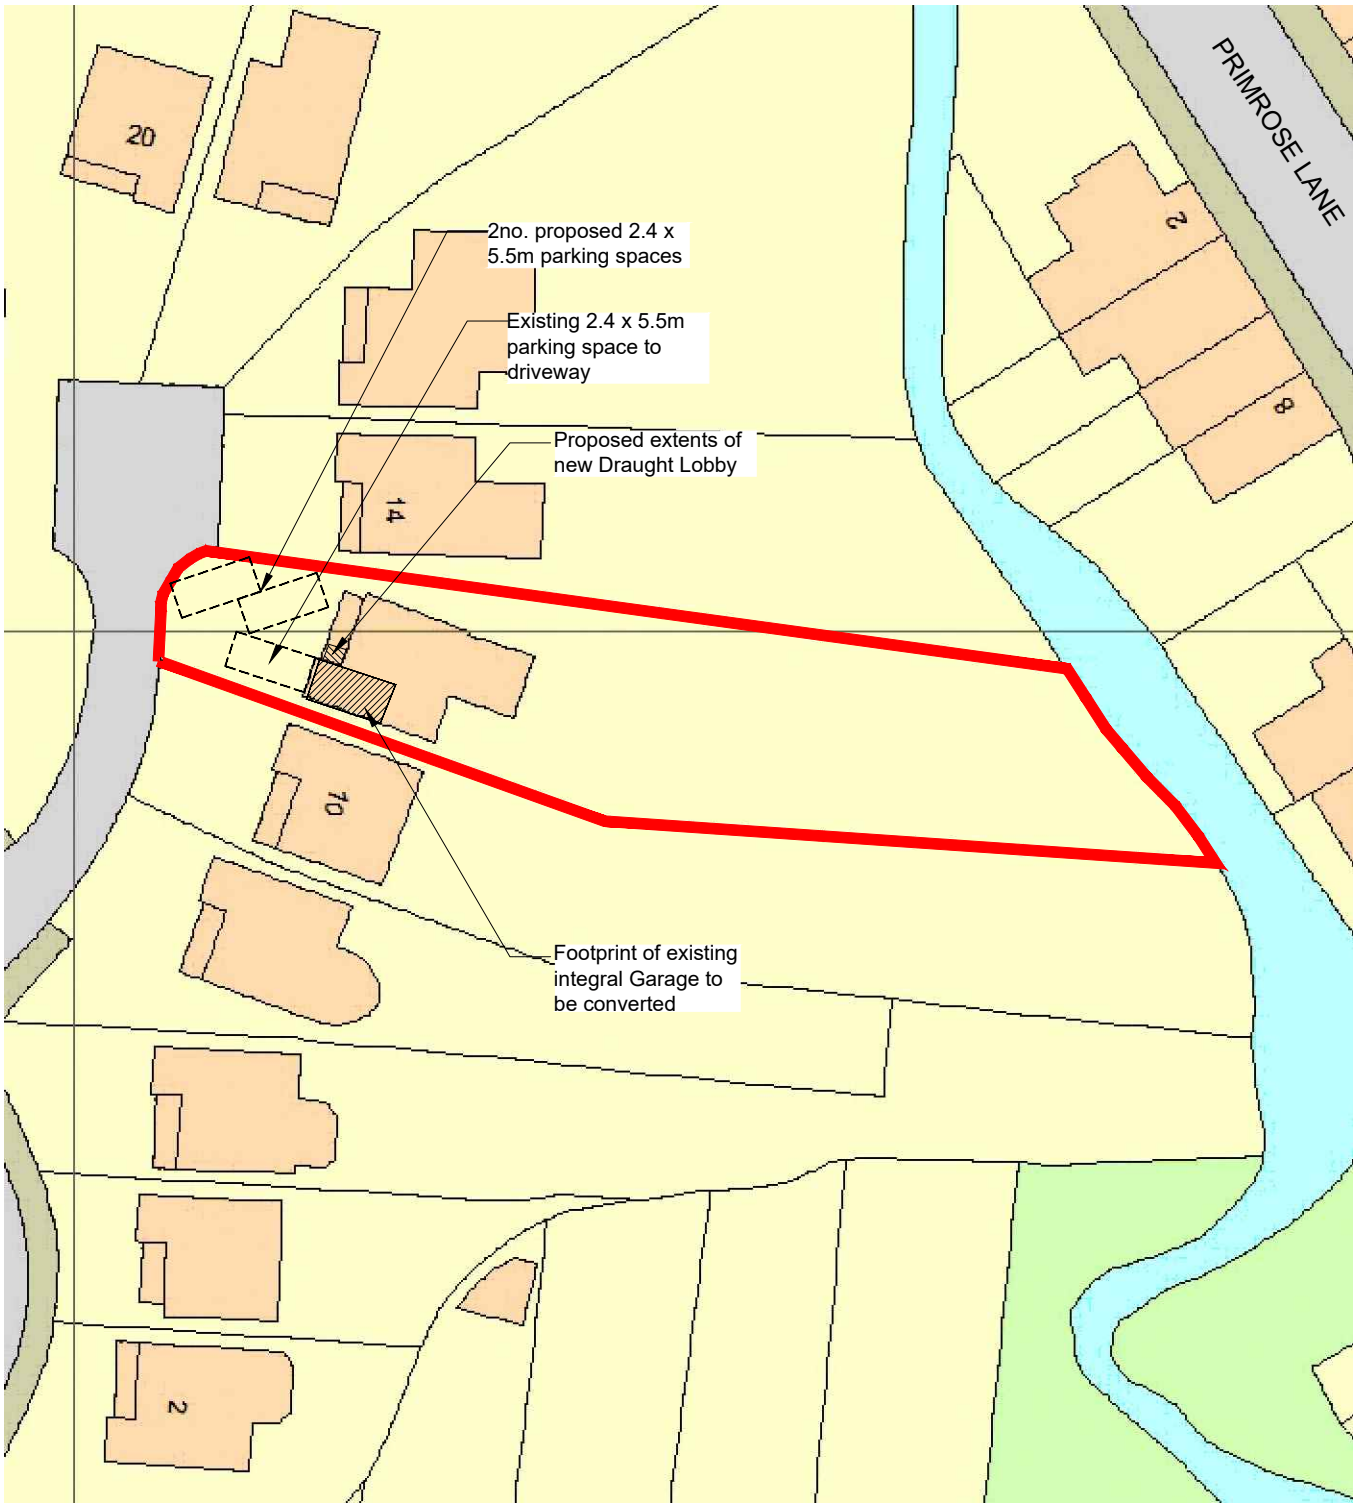


# 12 Arundel Grange, Glossop
# Proposed Site Plan
# Scale 1:500

N

0 10 20 30 40 50 60
metres (for 1:500 original)