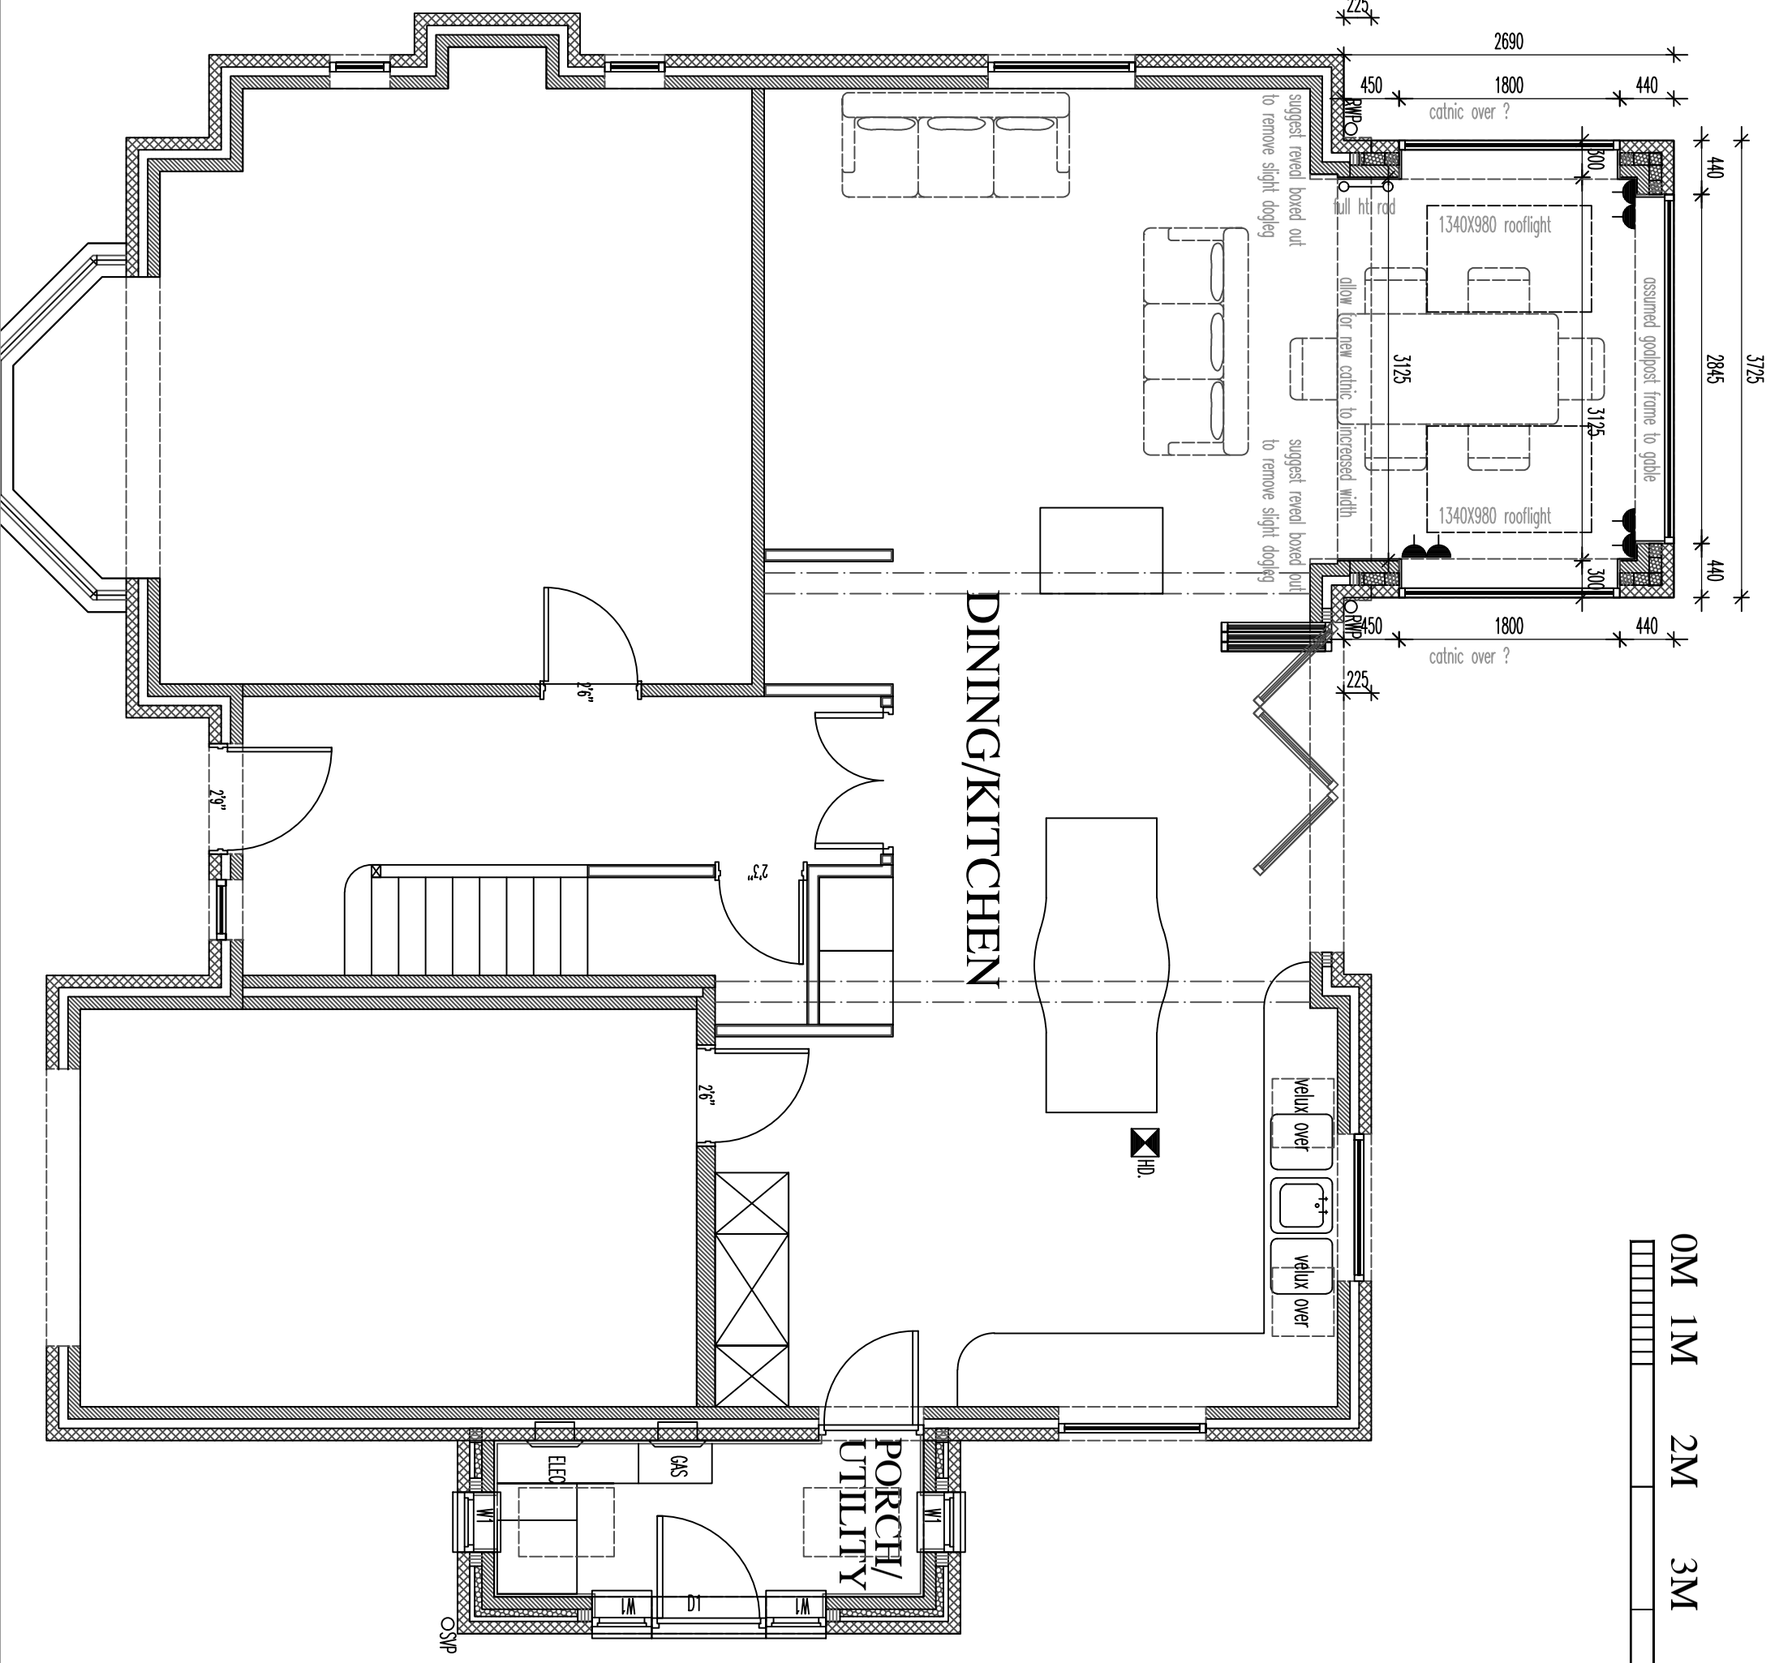


GROUND FLOOR AS PROPOSED 1:50

1 THE OLD TENNIS COURTS

1, TENNIS COURTS

PROPOSED 01

©THIS DRAWING AND THE BUILDING WORKS DEPICTED ARE THE COPYRIGHT OF AJS ARCHITECTURE AND MAY NOT BE REPRODUCED OR AMENDED EXCEPT BY WRITTEN PERMISSION. NO LIABILITY WILL BE ACCEPTED FOR AMENDMENTS MADE BY OTHER PERSONS.

A.J.S ARCHITECTURE



32 carr road.
buxton.
derbyshire.
sk17 6wf.

h: 01298 26062
m: 07794 400237

1:50

DATE: FEB'23

CHECKED:

DRAWN:

DWG: PROPOSED
THE OLD TENNIS COURTS
OFF LASCELLES ROAD, BUXTON

REVISIONS: